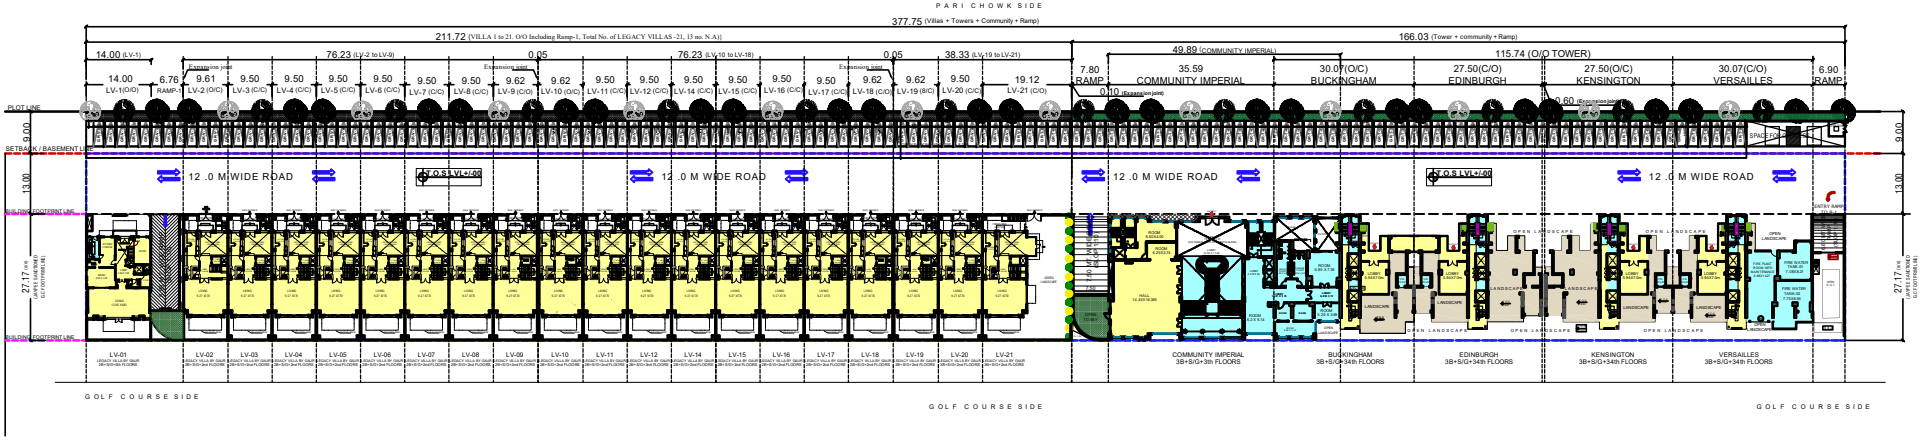


DEVELOPMENT WORK PLAN

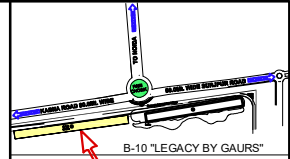


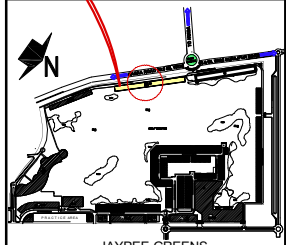


JAYPEE GREENS
(A Division of Jay Prakash Associate Ltd.)

KEY PLAN

Client:
**GOLF HORIZON LLP**
GAUR BIZ PARK, PLOT NO. 01, ABHAY KHAND-II, INDIRAPURAM GHAZIABAD (UP)

Architects
BRIJ (INDIA) ARCHITECTS F-89, GREEN PARK, NEW DELHI -16.
Ph. +91-11-26853815, 26858307, Fax: +91-11-26850788
E-mail: biarch.atwin@gmail.com , info@atwin.in
Website: www.atwin.in

Architect's Signature

Owners' Signature

Project:
PROPOSED PROJECT CONDOMINIUM APARTMENTS **"LEGACY BY GAURS'** AT PLOT NO. B-10, JAYPEE GREENS SITUATED IN GREATER NOIDA, G.B. NAGAR (UP.)

Drawing Title:
DEVELOPMENT WORK PLAN

SUBMISSION DRAWING

SITE PLAN