# DESIGN OF WATER SUPPLY DISTRIBUTION SYSTEM OF SECTOR-5 JAGRITI VIHAR (EXT.) YOJNA NO-11 MEERUT

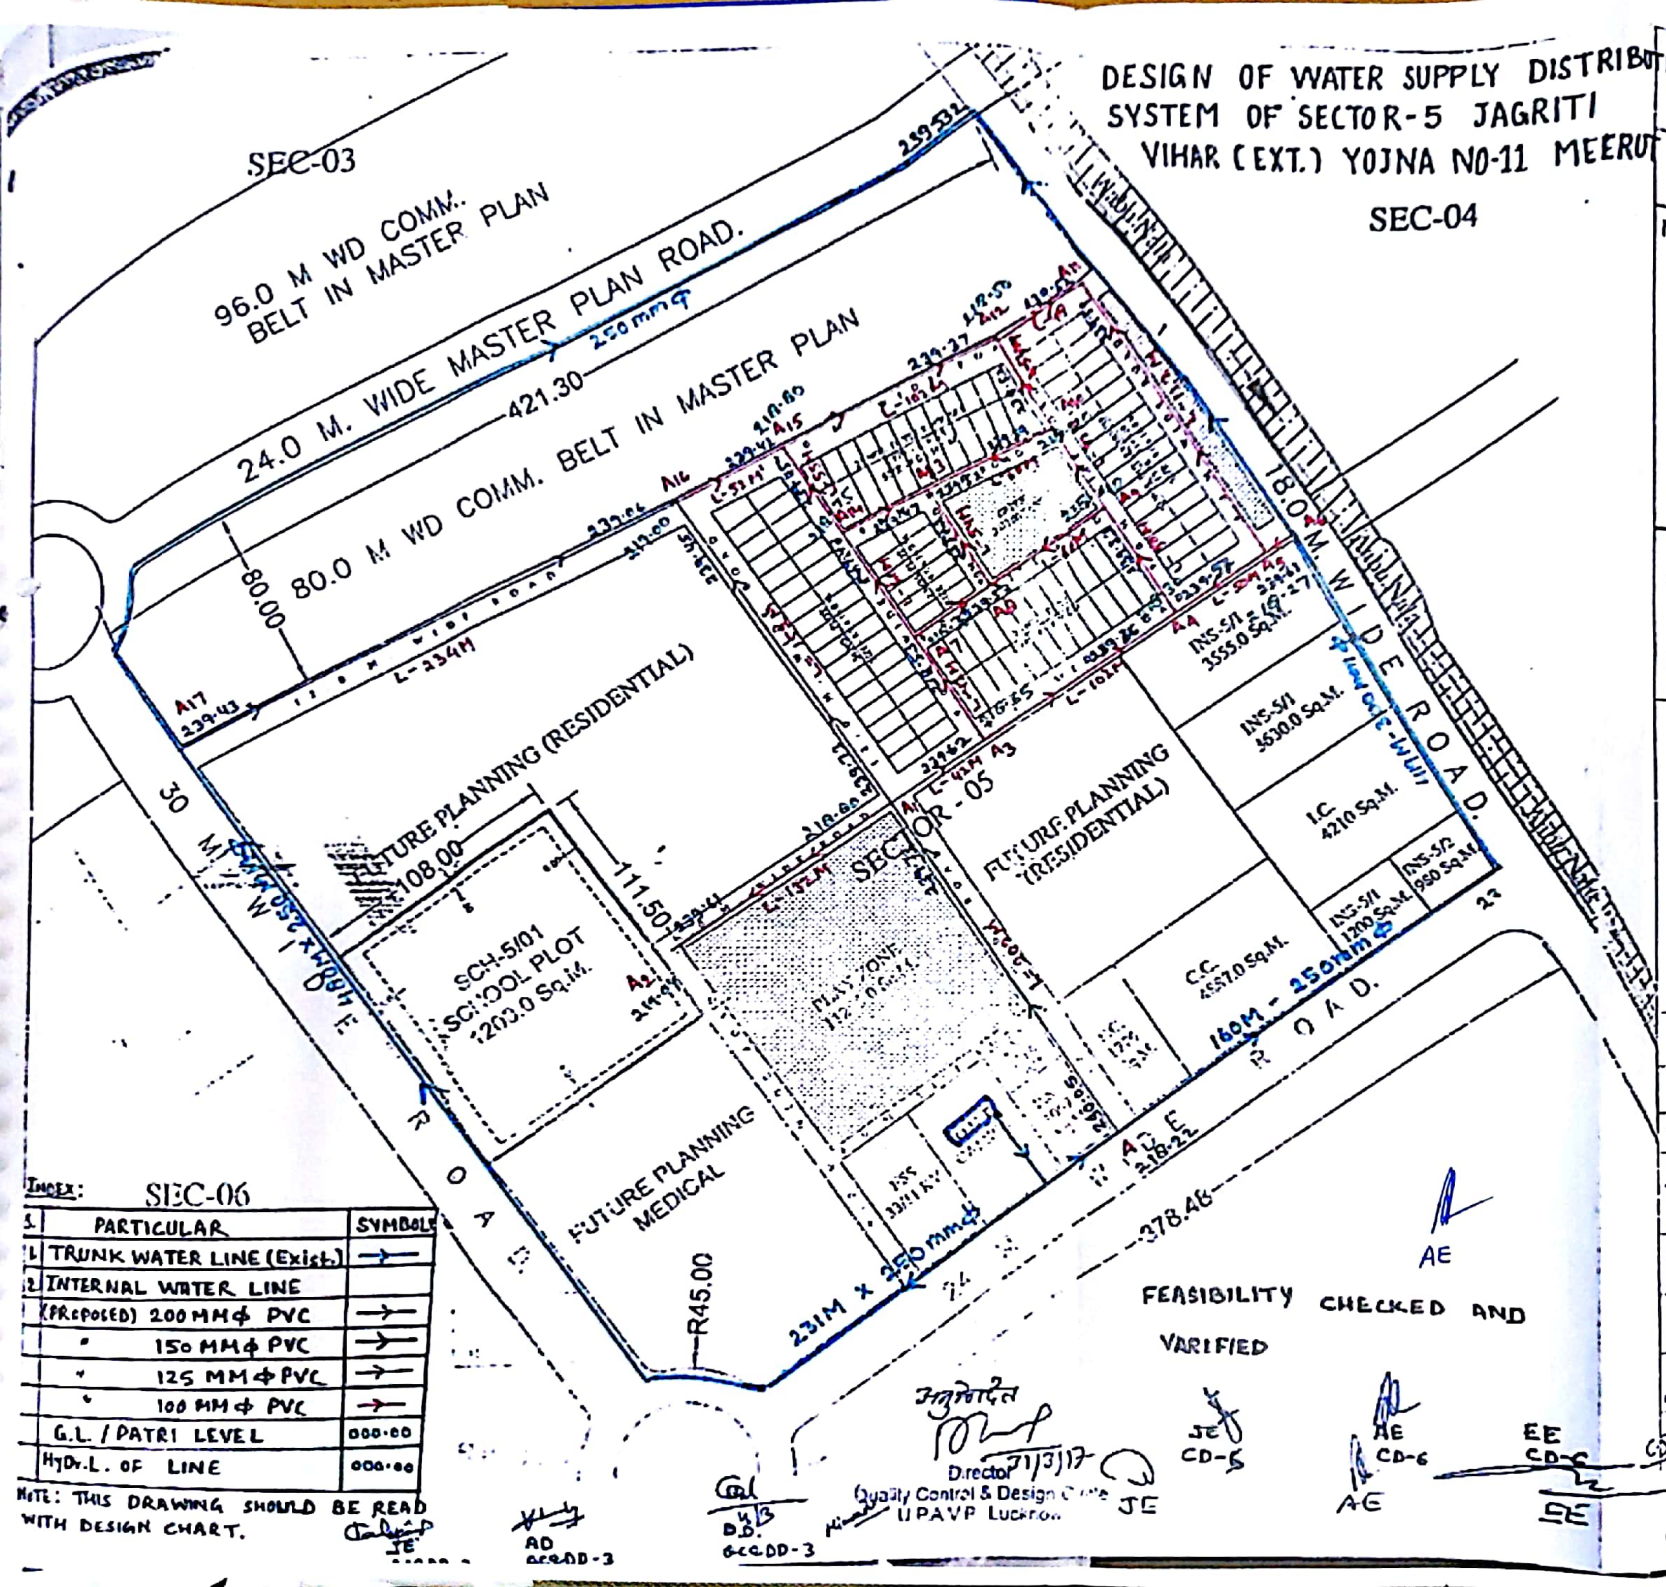


Index:

| S. | PARTICULAR | SYMBOLS |
|---|---|---|
| 1 | TRUNK WATER LINE (Exist.) | → |
| 2 | INTERNAL WATER LINE | |
| | (PROPOSED) 200 MM φ PVC | → |
| | " 150 MM φ PVC | → |
| | " 125 MM φ PVC | → |
| | " 100 MM φ PVC | → |
| | G.L. / PATRI LEVEL | 000.00 |
| | HYDR.L. OF LINE | 000.00 |

NOTE: THIS DRAWING SHOULD BE READ WITH DESIGN CHART.

UPAVP
ARCHITECTURE AND PLANNING UNIT-1
NEELGIRI COMPLEX, INDIRA NAGAR
LUCKNOW

23

PART LAYOUT PLAN

NOTE -

1. THIS LAY-OUT PLAN HAS BEEN REVISED IN ACCORDANCE WITH THE DECISION TAKEN IN THE CIRCLE - ZONAL MEET DATED 17.06.2016 IN MEERUT & DECISION BY H.C. DATED 16.06.2016 & 30.09.2016
2. THE DRAWING SUPERSEDES PREVIOUS L.O.P. APPROVED DATED 26.09.2016.
3. FEASIBILITY FOR THE DRG. HAS BEEN RECIEVED VIDE LETTER NO.1392/Y-6/124 DATED 23.11.2016 BY E.E. CD.-05 WHICH HAS BEEN RECOMENDED BY SE-2 VIDE HIS LETTER NO. 2362 DATED 26.11.2013.

## CONSTRUCTION PARAMETERS

FOR SCHOOL PLOT NO. SCH - 5/01

SET BACKS : AS SHOWN
GROUND COV. : 35%
F.A.R. : 1.2

PARKING & OTHER REQUIREMENTS SHALL BE AS PER UPVIDHI-2008/NBC.

निर्माण हेतु प्रमाणित
वास्तुविद विभाग
17/16

PART L.O.P. OF SCHEME NO-11
JAGRITI VIHAR, YOJNA, MEERUT.

REVISED LAY-OUT PLAN FOR SECTION - 5

SCALE :

DATE : 07.12.2016

| | |
|---|---|
| S.P.SATHAK, Draughtsman | |
| SUDESH KUMAR, ASSTT. ARCHITECT PLANNER | 08.12.16 |
| S.N.YADAV, ARCHITECT PLANNER | 8.12.16 |
| DEPUTY ARCHITECT PLANNER | |
| EXECUTIVE ENGINEER | |

Scanned by CamScanner