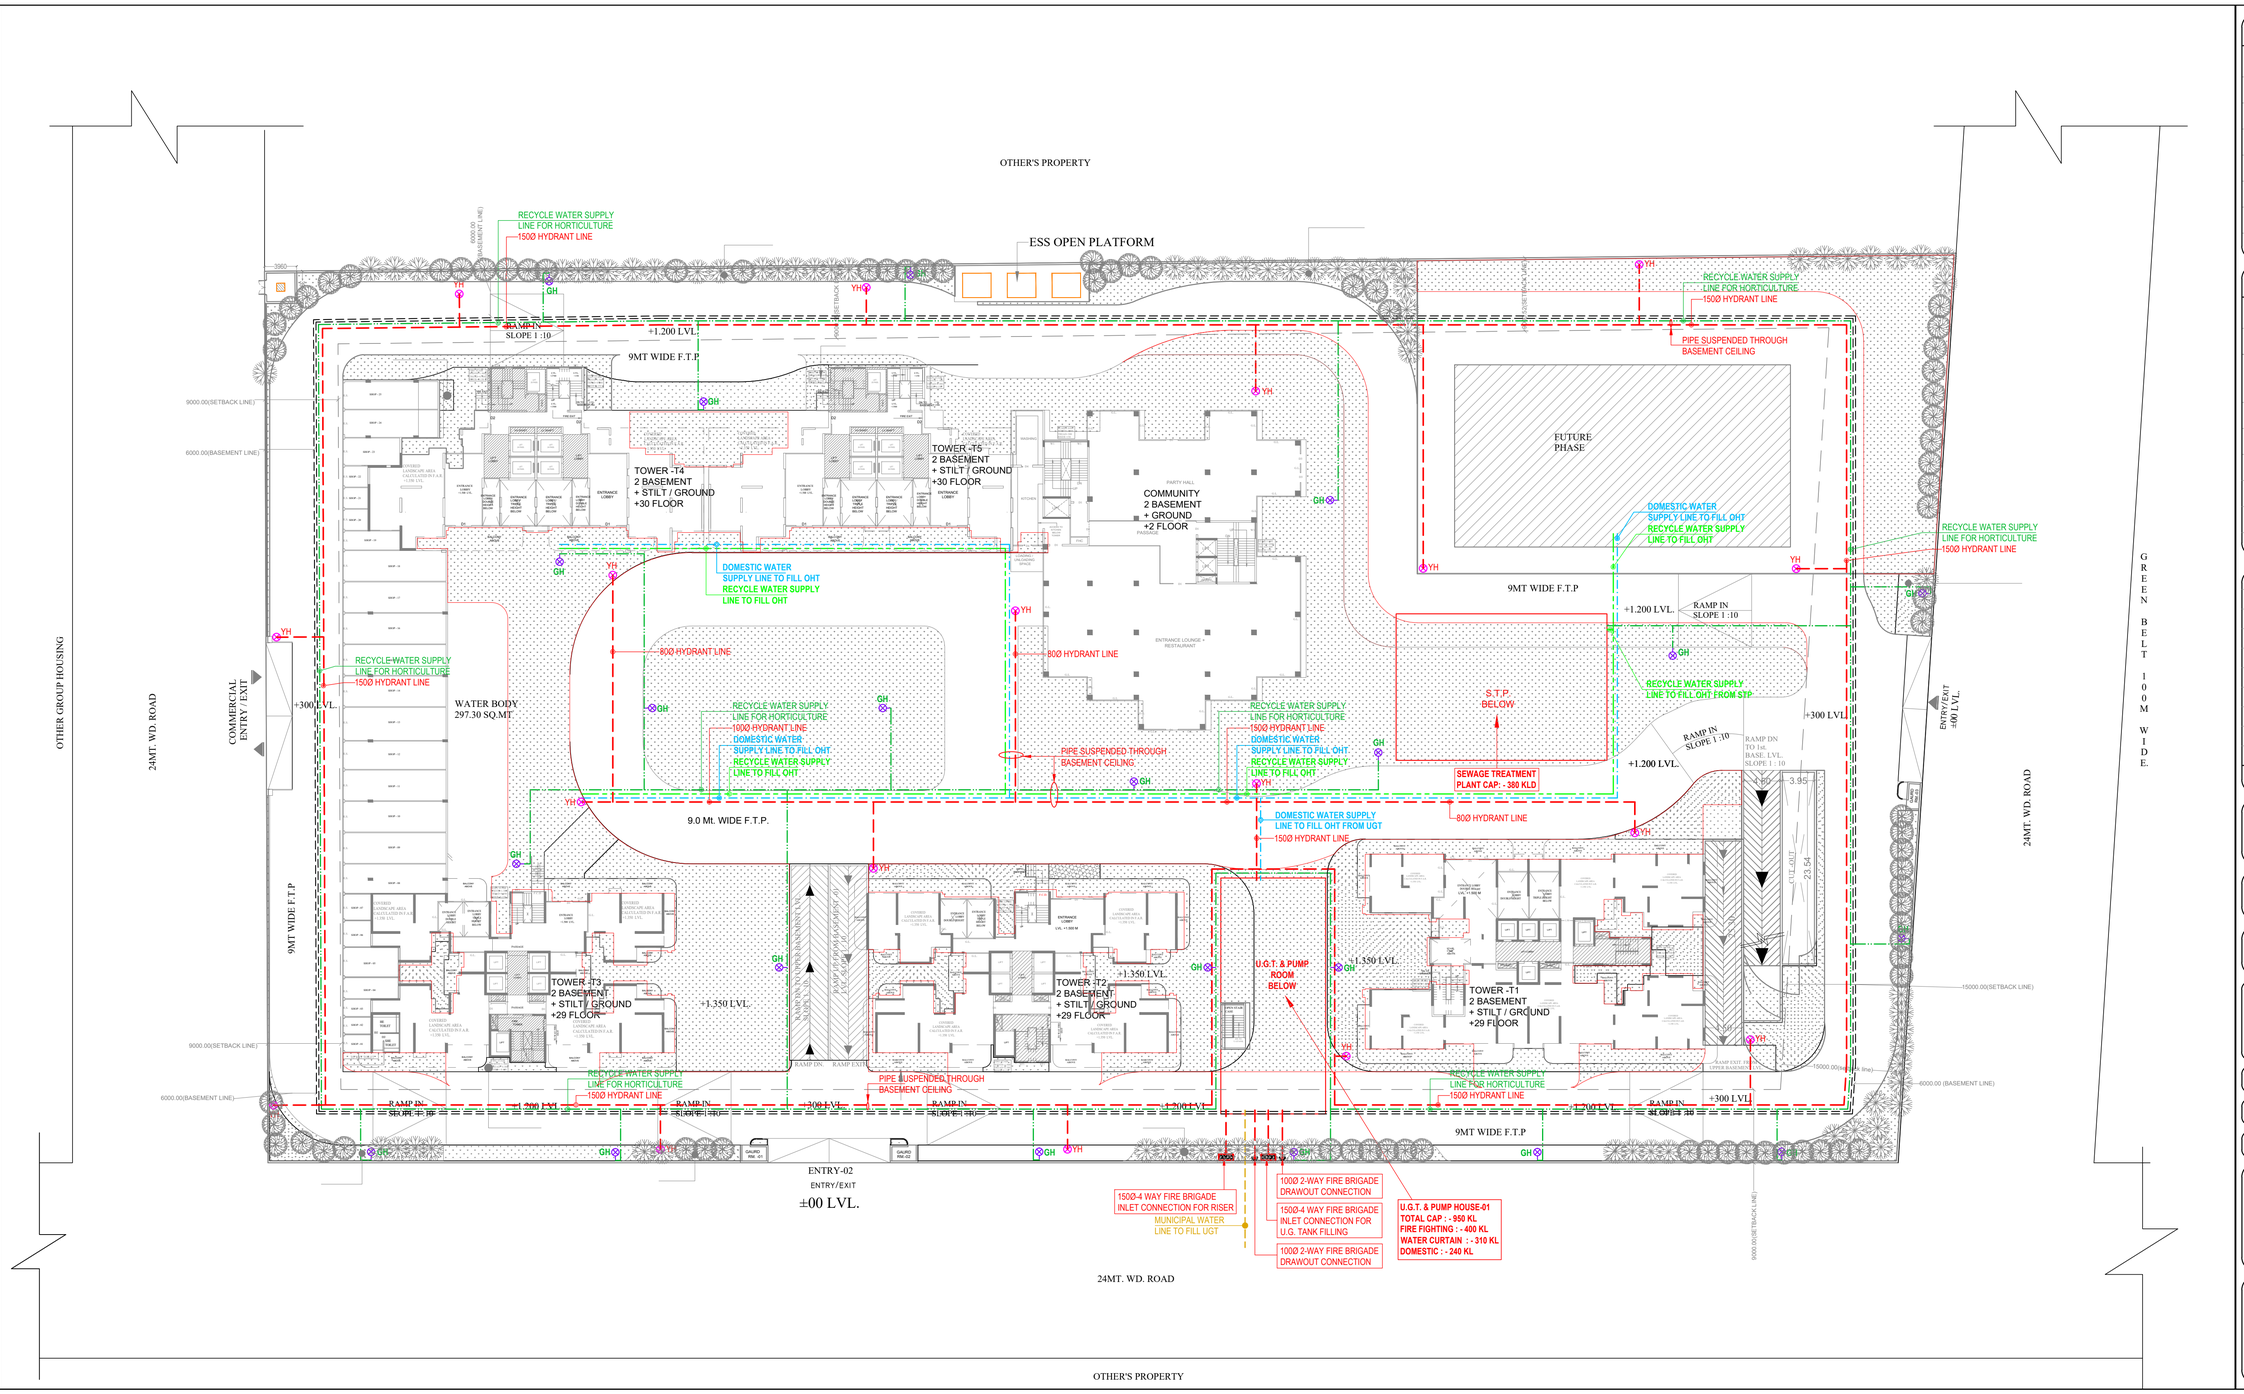

LEGEND :

S. No.	SYMBOL	DESCRIPTION
1.		DOMESTIC WATER SUPPLY LINE
2.		RECYCLED WATER SUPPLY LINE FOR FLUSHING
3.		MUNICIPAL WATER SUPPLY PIPE LINE
4.		RECYCLED WATER SUPPLY LINE FOR HORTICULTURE
5.	GH	GARDEN HYDRANT
6.		BASEMENT RETAINING WALL

LEGEND : FIRE SYSTEM

S. No.	SYMBOL	DESCRIPTION
1.		FIRE LINE
2.	YH	YARD HYDRANT 63 M.M. DIA. SINGLE HEADED HYDRANT VALVE WITH 2 NOS. 15 M. LONG, 63 M.M. DIA. FIRE HOSE PIPE & 1 NO. BRANCH PIPE WITH NOZZLE
3.		FIRE BRIGADE CONNECTION
4.		BUTTERFLY VALVE
5.		NONRETURN VALVE (CHECK VALVE)
6.		ISOLATING VALVE WITH MASONARY CHAMBER

rev. no.	date	revision
..	..	..

project
ASHTECH GROUP HOUSING
AT GH-01/F,G,H & I, SECTOR-12, GREATER NOIDA.

title
LAYOUT PLAN

subtitle
EXTERNAL WATER SUPPLY SYSTEM

drawing released for
- [x] SUBMISSION
- [ ] APPROVAL
- [ ] ADVANCE COPY
- [ ] CONSTRUCTION

drg. no. AT12 / 25B04 / ES - 03

scale 1 : 400

drawn by Prem Saini

date 22.05.2025

checked by Badri Vishal

architects
Space Designers International
B - 34, SECTOR-67, NOIDA
PH : +91 9711633717,18,19 & 20, Mob: 9811070399,9811336231
e-mail : spacesdi@gmail.com, www.spacedi.com

services consultant
Cespl Consultants Pvt. Ltd.
First Floor, B - 67, Sector - 67, Noida - 201 301
Tel : (0120) 3225400 / 3225401
e mail : mail@cespl.in, website : www.cespl.in