AFFORDABLE HOUSING

SCHEME - G.H.I. CITY-2

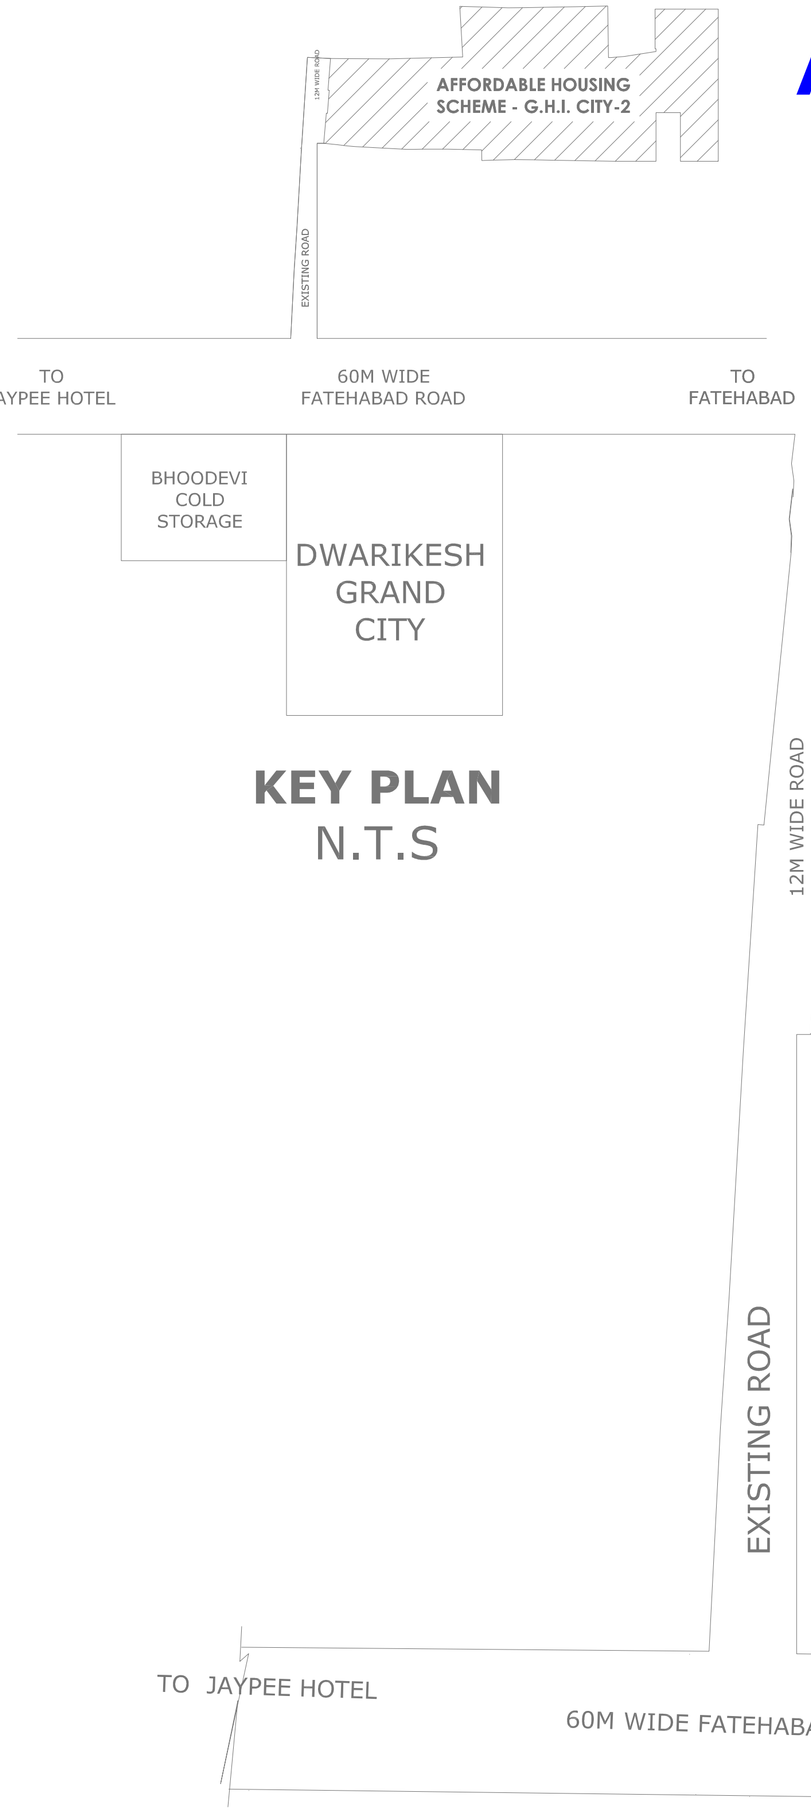

KEY PLAN
N.T.S

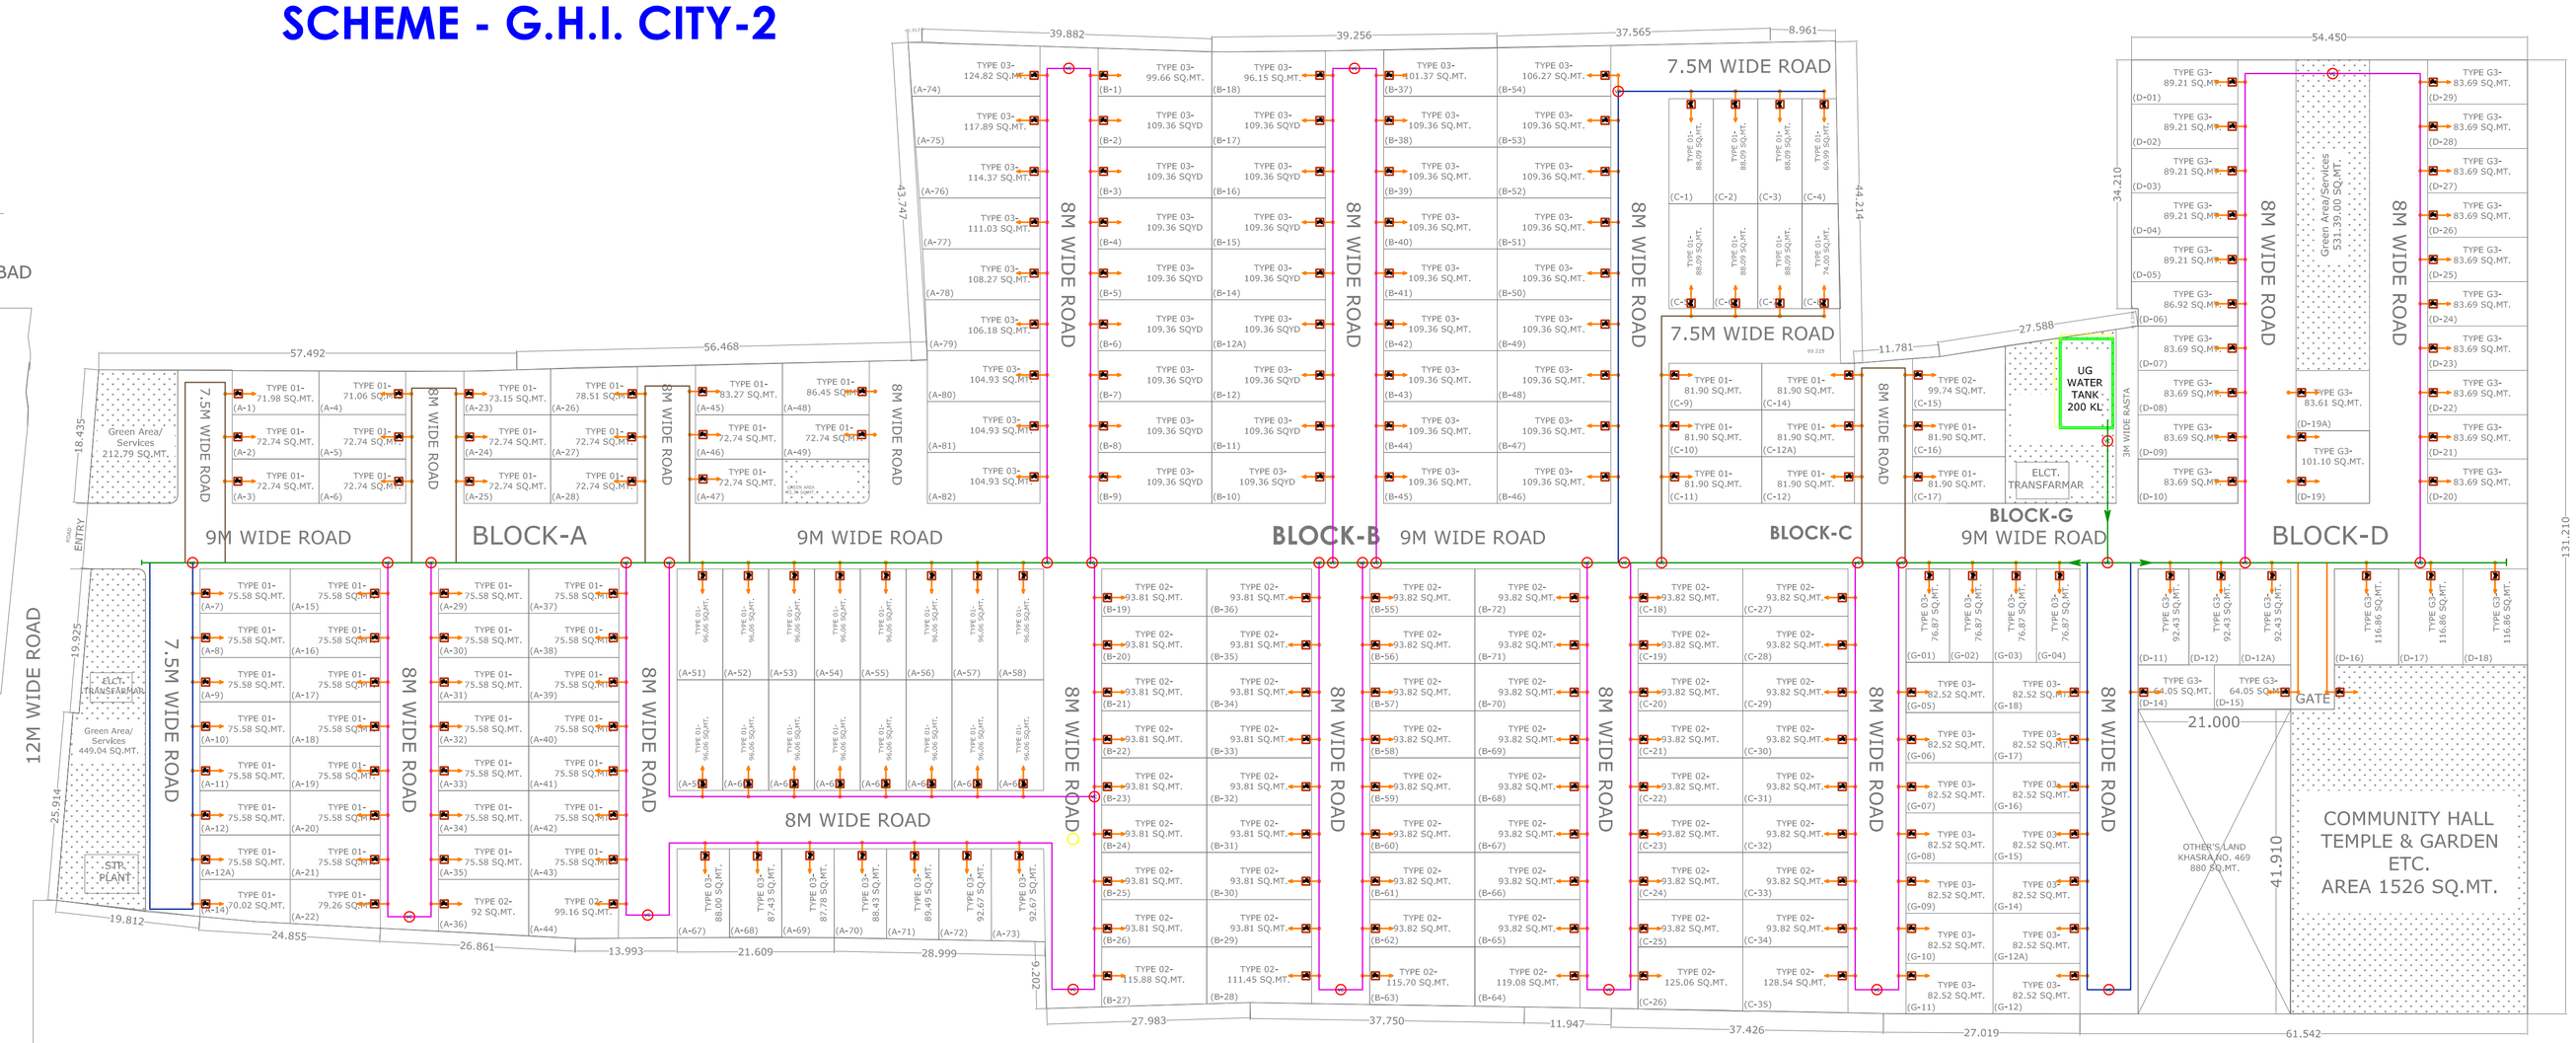

LEGEND : -

SYMBOL	DESCRIPTION	SLOP
	Ø 300 MM DIA SEWER PIPE	1:300
	Ø 250 MM DIA SEWER PIPE	1:200
	Ø 200 MM DIA SEWER PIPE	1:150
	Ø 160 MM DIA SEWER PIPE	1:100
	Ø 200 MM DIA RAIN WATER PIPE	1:180
	Ø 150 MM DIA WATER SUPPLY PIPE	
	Ø 100 MM DIA WATER SUPPLY PIPE	
	Ø 75 MM DIA WATER SUPPLY PIPE	
	Ø 50 MM DIA WATER SUPPLY PIPE	
VC	VALVE CHAMBER	
	WATER SUPPLY HOUSE CONNECTION	
VC	VALVE CHAMBER 600x600 MM	
	HOUSE DRAINAGE CHAMBER (600X600MM)	
	Ø 600 MM DIA CIRCULAR MANHOLE	
	Ø 900 MM DIA CIRCULAR MANHOLE	
	Ø 1200 MM DIA CIRCULAR MANHOLE	
	800x800MM ROAD GULLY CHAMBER	

WATER SUPPLY DISTRIBUTION LAYOUT

TITLE:	**WATER SUPPLY & DISTRIBUTION LAYOUT**	N	**DATE** 26/04/2025	**OWNER: -**	**MEP Consultant:** Architect Engineers & Consultant, Office-153-M, Sector-81, Noida, Gautambuddh Nagar, Uttar Pradesh
Project :	**"AFFORDABLE HOUSING SCHEME - G.H.I. CITY-2 "** KHASRA NO. 467, 451 & 472 SITUATED AT VILLAGE KUNDOL TEH. & DISTT. AGRA.	**Scale N.T.S**	**REVISION R0**	CZAR BUILDCON PVT. LTD. **AUTHORITY SIGN:-** SHRI GYANENDRA SINGH CHAUHAN	Architect Engineer and consultant — Trusted and expericed firm Architect Engineers & Consultant — Er. Nisit Nigam, Reg. No. AM-1911905

ARCHITECT'S AreaMakers
Architect & Interior Designers
Blok-C12, Shop 12, First Floor
Sanjay Place, Agra -282005
Phone +91-8909747068
E-mail-areamakers.agra@gmail.com
Ar. RAHUL KUMAR (B.Arch)
CA/2018/97802
MOB.- 8865044783