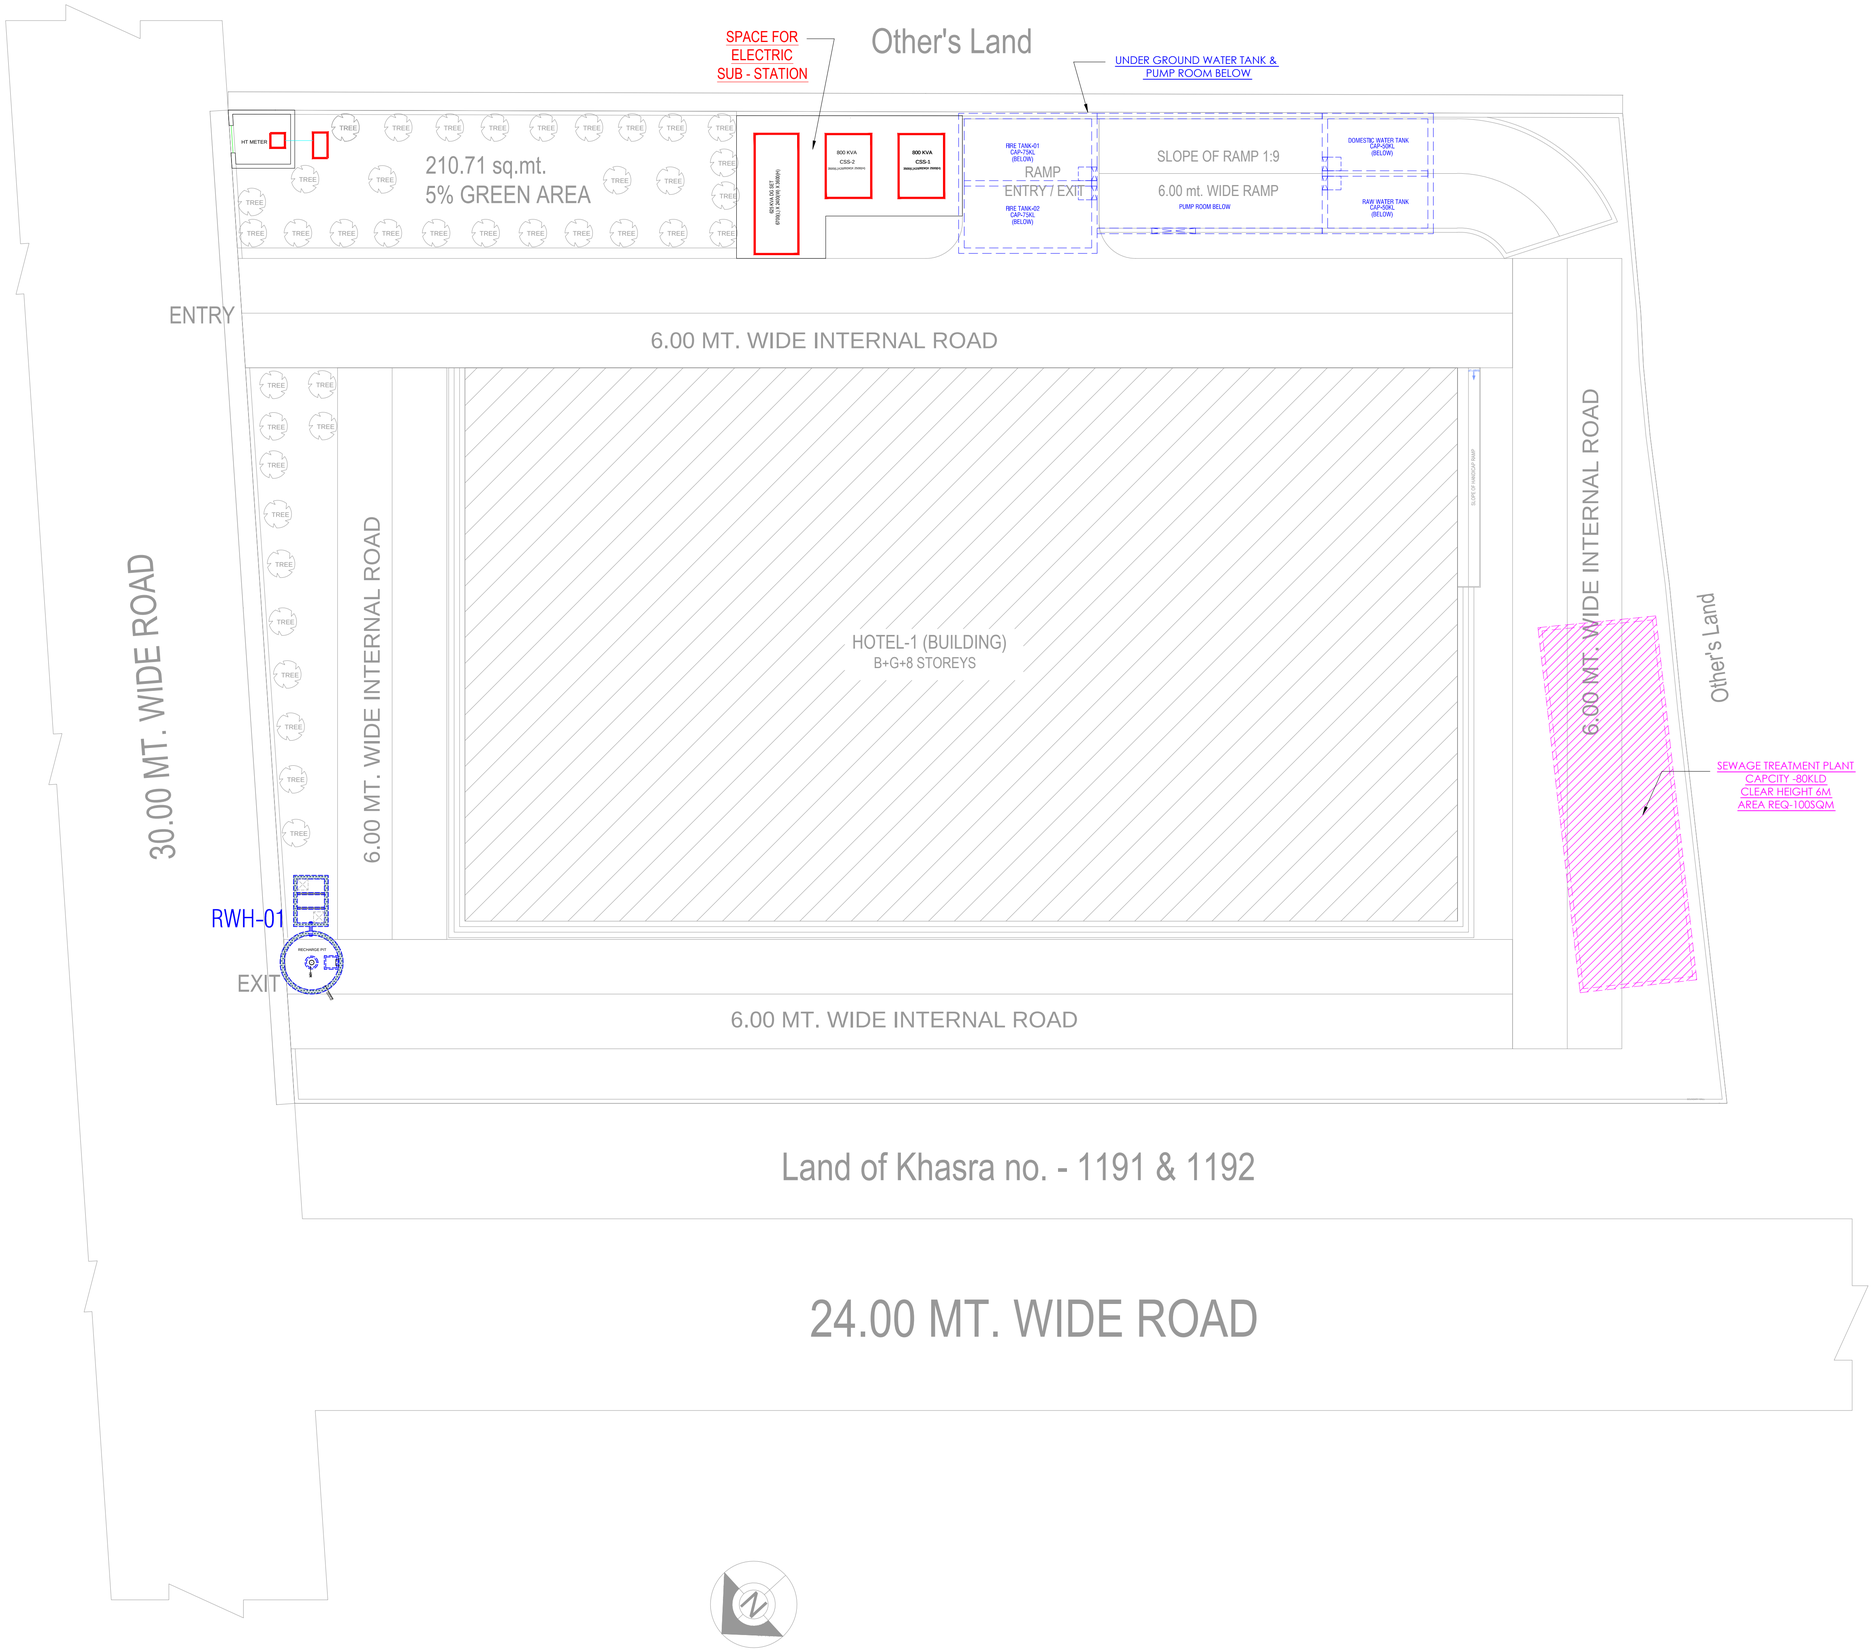

PROJECT:

SUBMISSION DRAWINGS FOR PROPOSED HOTEL BUILDING AT KHASRA NO. 1183m & 1185m AT VILLAGE NOOR NAGAR, GHAZIABAD (U.P.),

DEVELOPER -:

M/s. - DBF INFRASTRUCTURE PVT. LTD.

DRAWING TITLE :

DEVELOPMENT WORK PLAN

DEVELOPER'S	ARCHITECT'S SIGN.

MEP CONSULTANT :

M/S GSP DESIGN CONSULTANT

Design Studio
ANUJ AGARWAL ARCHITECTS
OFFICE:- A-244 KAUSHAMBI GHAZIABAD (U.P.)
Ph:-0120 - 4165716 , 4563716 , 4157506
e-mail : arch.anujagarwal@gmail.com

SCALE	DEALT BY	DATE
DESIGN BY	CHECKED BY	DRG. No. DW - 1