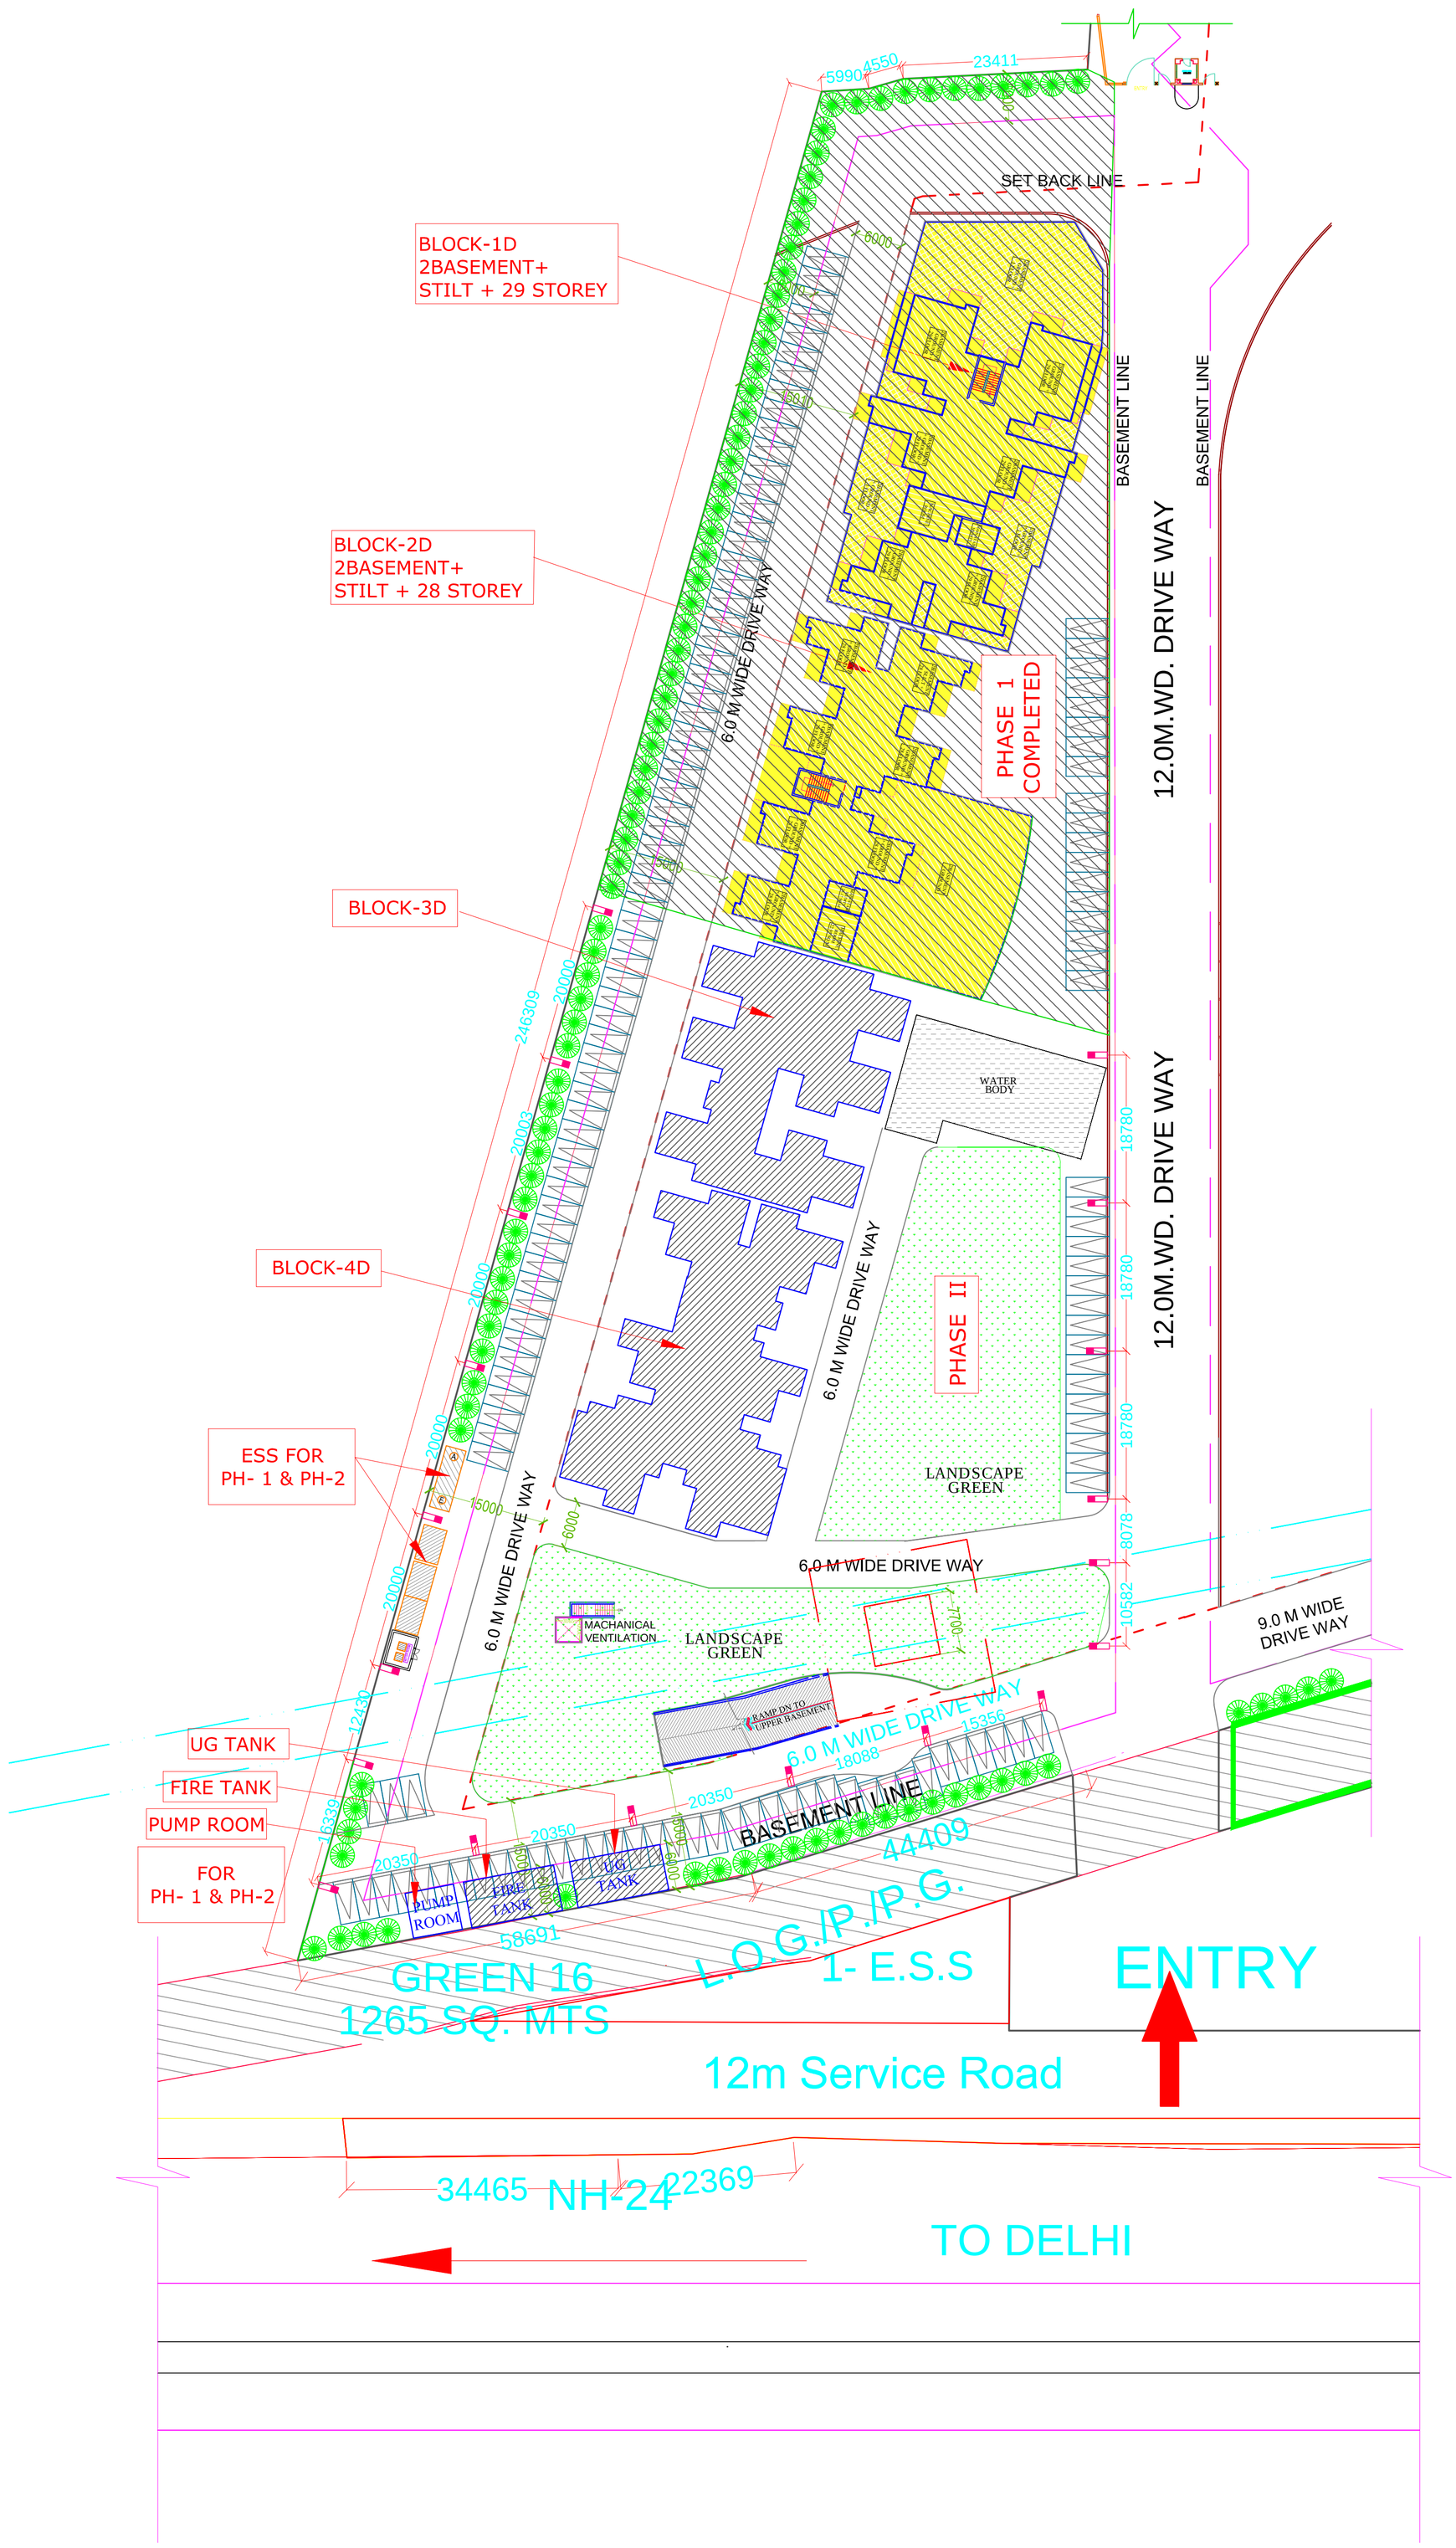

SITE PLAN

LEGEND :

S. No.	SYMBOL	DESCRIPTION	MOUNTING HEIGHT (in meters)
1.		2 WAY STREET LIGHT & PEDESTRIAN LIGHT (LED)	POLE HEIGHT 6.0 M
2.		1 WAY STREET LIGHT (LED)	POLE HEIGHT 6.0 M
3.		GARDEN POLE LIGHT IN COMMERCIAL PLAZA	POLE HEIGHT 4.0 M
4.		GARDEN POLE LIGHT IN LANDSCAPE	POLE HEIGHT 4.0 M

SETBACK LINE

BASEMENT LINE

PROJECT :-
RESIDENTIAL GROUP HOUSING
AT POCKET P - 1
"LANDCRAFT GOLF LINKS"
(INTEGRATED TOWNSHIP)
VILL. - MEHRAULI, GHAZIABAD ,(U.P.)

BUILDERS & PROMOTER :-
LANDCRAFT DEVELOPER'S PVT. LTD.
C - 22, R.D.C RAJNAGAR
GHAZIABAD.

DRAWING TITLE :-

EXTERNAL ELECTRICAL LAYOUT
TOWER'S- 3D & 4D

ARCHITECTS
AR. KAILASH AGGARWAL
J - 16, SECTOR-41, NOIDA
Tel.:9625775674
Email : aplusdesignassociates@gmail.com

CHECKED BY :-

SCALE

DRAWN BY :- SALMAN

DATED :-

KAILASH AGGARWAL
ARCHITECT
(CA-86-10069)
J-16, Sector-41, Noida

OWNER'S SIGN

ARCHITECT'S SIGN.

DRG.NO. – 03