BLOCK-B

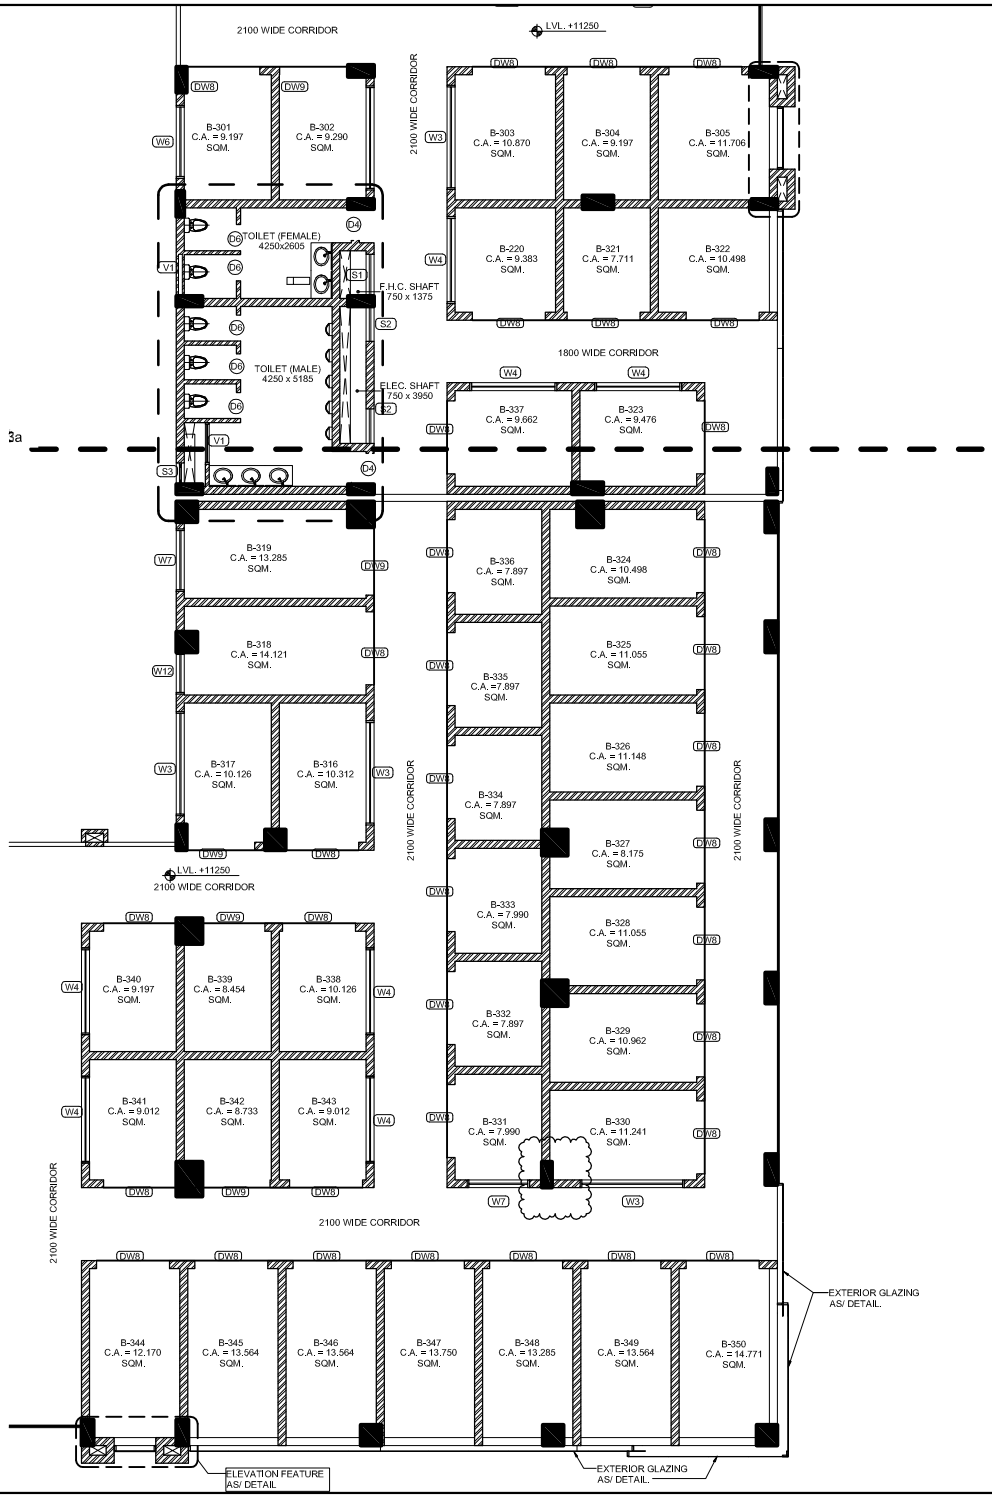

NOTE:
C.A. = CARPET AREA

Client :UTILITY ESTATE PVT.LTD.
G-79 PREET VIHAR DELHI-110092

Architects :
N + U DESIGN STUDIO
Architecture • Project Management, Urban Planning • Product Design

Job Title :
PROPOSED COMMERCIAL-3
IN PARKTOWN, AT SHAHPUR, BAMHETA & MAHIROLI, GHAZIABAD (UP)

Drawing Title :
THIRD FLOOR PLAN

Date :	Chkd by: MANJULA	North :
Project Co.:		
Scale :	Project Team: N+U	Revision Suffix
Drg. No. :		

© N + U DESIGN STUDIO
A CONSORTIUM OF ARCHITECTS & LUCKY PRINTS CONSULTANTS PVT. LTD.
AND ECO SOUL A DIVISION OF ECO SOUL CONSTRUCTIONS PVT. LTD.
NEW DELHI-110092 INDIA
This drawing / design is a property of N+U DESIGN STUDIO and is to be used only for the purpose for which it is intended. Any form of reproduction, modification, transmission or publication, by any person other than the addressee, is prohibited. Recipients of this drawing / design are advised that it may contain confidential information and that any unauthorised use, disclosure or publication may be unlawful.