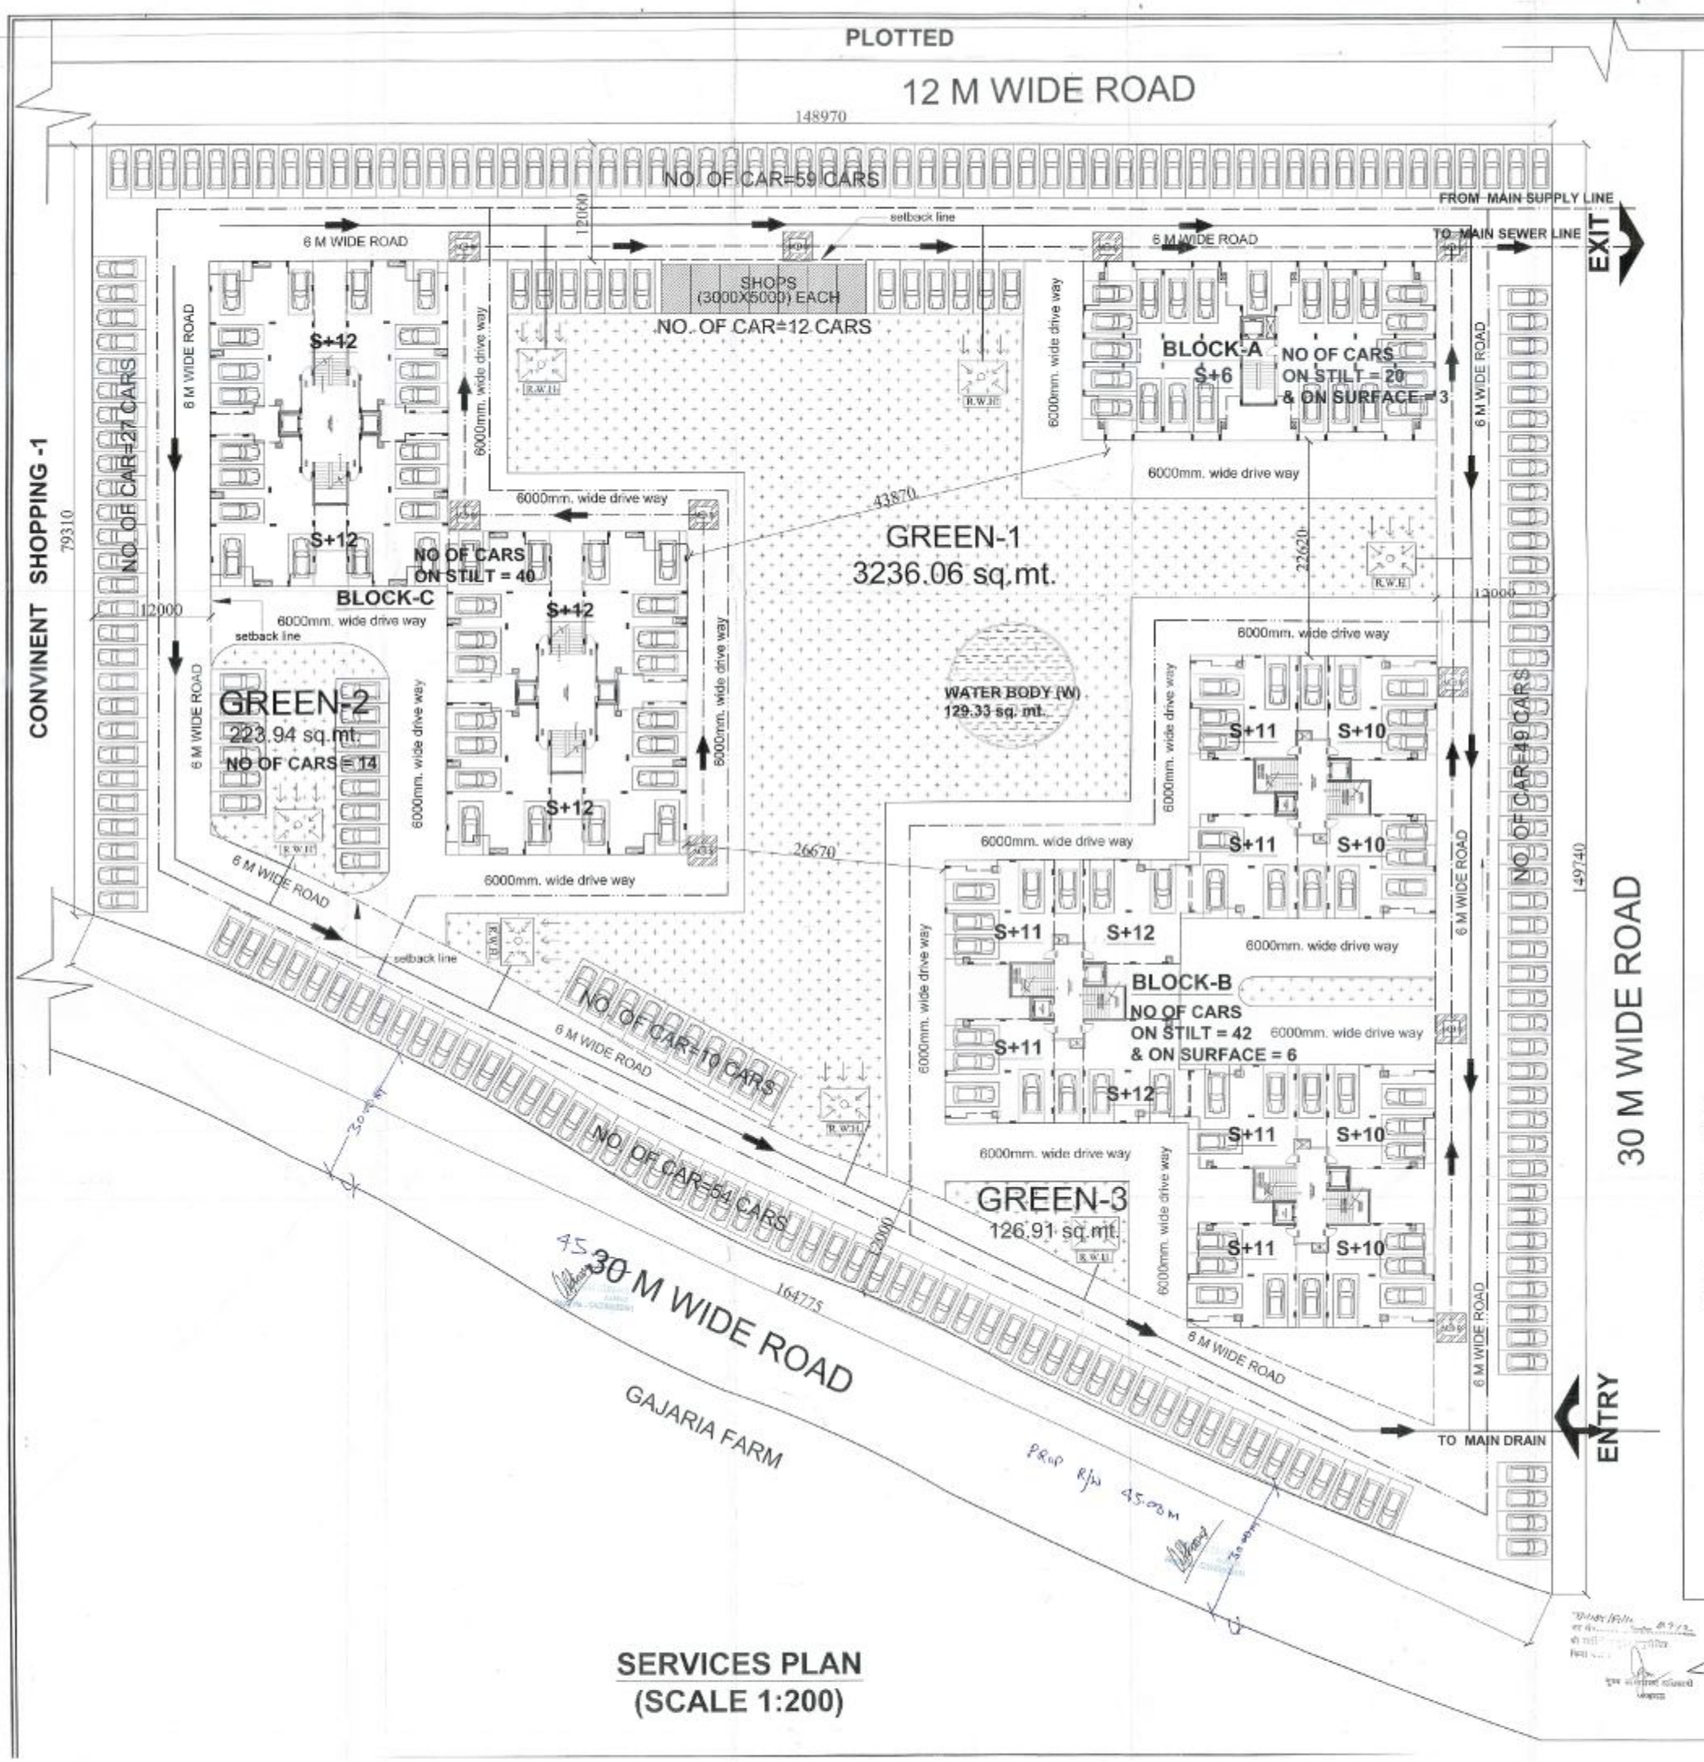

SERVICES PLAN
(SCALE 1:200)

PROPOSED GROUP HOUSING
ON
GROUP HOUSING-1,
PLOT AT
POCKET -3,
SECTOR- J,
SUSHANT HI-TECH CITY,
LUCKNOW.

LEGEND

- WATER SUPPLY LINE
- SEWER LINE
- MAN HOLE
- DRAINAGE SYSTEM
- RAIN WATER HARVESTING PIT

KEY PLAN (NTS)

LOCTION PLAN(NTS)

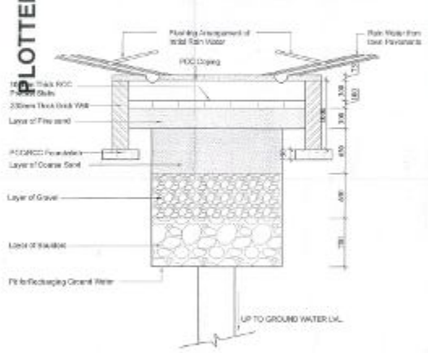

RAIN WATER HARVESTING

SUBMISSION DRAWING

DRG. TITLE :- **SERVICES PLAN**

DRG. NO:- GH/HI-TECH/LKO./SUB/S-03

CHECKED BY:- VIRESH KUMAR

DEALT BY :- BALNEET

SCALE:-	REVISION	DATE	NORTH:-
1:200		MAR.2011	N

NOTE - ALL DIM. ARE IN MM.

CLIENT:-
ANSAL PROPERTIES & INFRASTRUCTURE LTD.
GROUND FLOOR, YUVA BHAWAN(YMCA COMPLEX), 13 RANA PRATAP MARG LUCKNOW

DELHI OFFICE
115 ANSAL BHAWAN 16 KASTURBA GANDHI MARG, NEW DELHI

CONSULTANTS-
RUDRABHISHEK ENTERPRISES PVT. LTD.
TOWN & COUNTRY PLANNERS, ARCHITECTS & INTERIOR
DESIGNERS, SURVEY CIVIL, SERVICES DESIGNERS
GROUND FLOOR, YUVA BHAWAN, YMCA COMPLEX, 13 RANA PRATAP MARG LUCKNOW
CALL : 0522 2230303

यह मानचित्र लखनऊ महायोजना
2021 तथा भवन उपविधि 2008 के
अनुरूप तैयार किया गया है

OWNER'S SIGN.

ARCHITECT'S/
TOWN PLANNER SIGN.