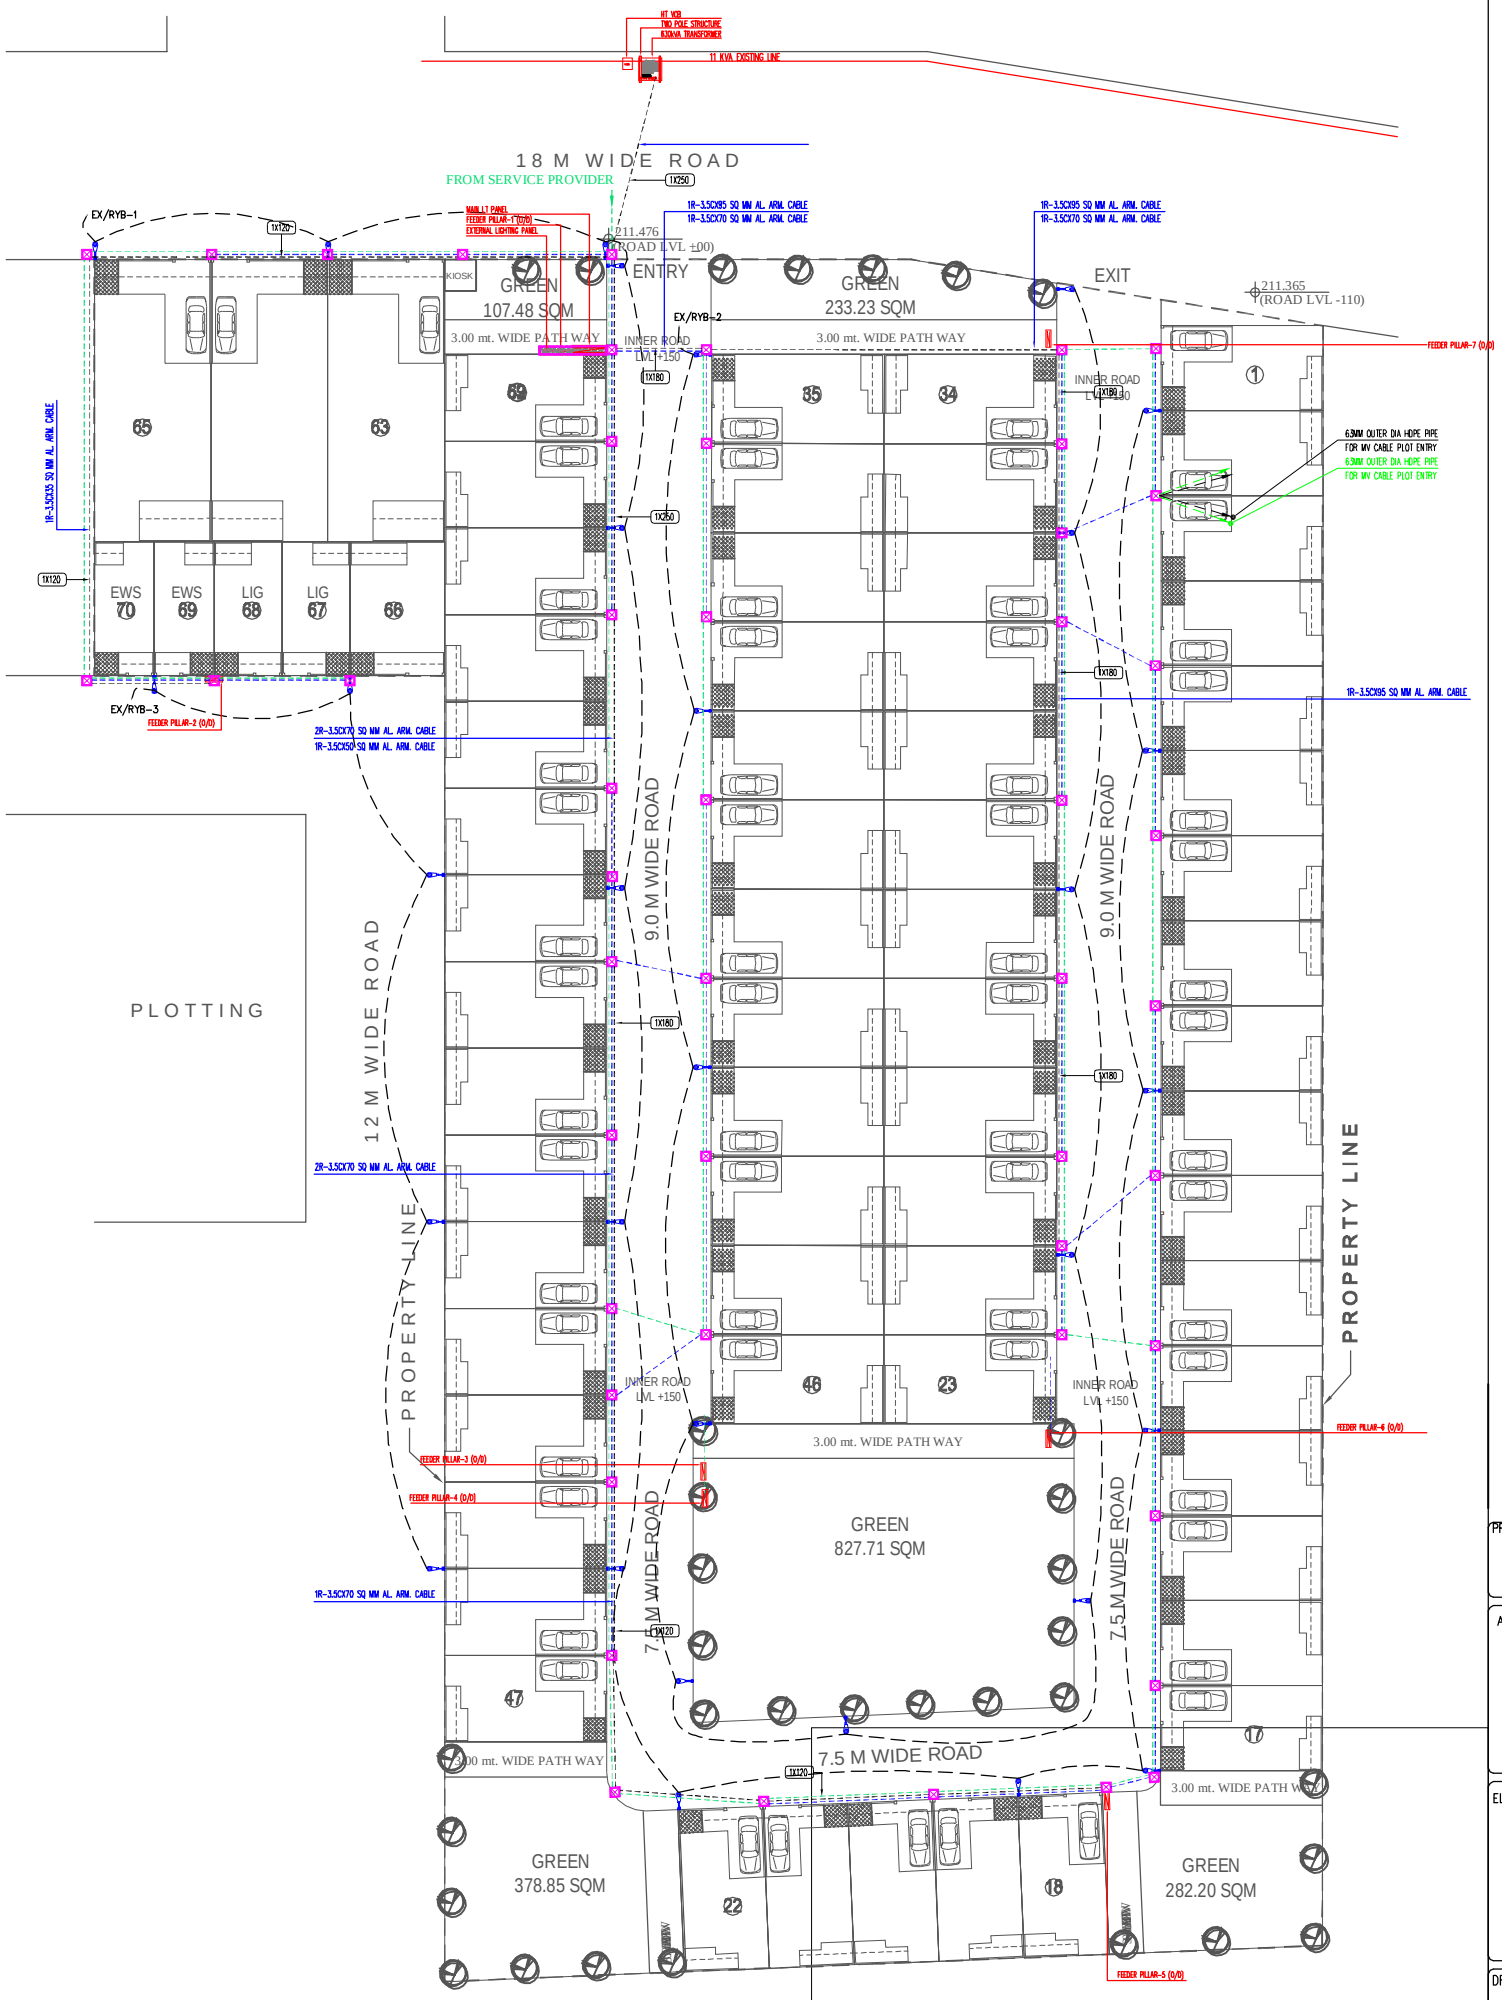

PROJECT NAME

PLOT NO. GH-05, AT ADITYA WORLD CITY
INTEGRATED TOWNSHIP AT VILL. SHAHPUR BAMHETA ,
PARGANA DASNA , TEHSIL & DISTT. GHAZIABAD (U.P.) ,

ARCHITECT

Design Studio

ANUJ AGARWAL ARCHITECTS
OFFICE:- A-244 KAUSHAMBI GHAZIABAD (U.P.)
Ph:-0120 - 4165716 , 4563716 , 6454182
e-mail : arch.anujagarwal@gmail.com

ELECTRICAL SERVICES CONSULTANT

ECMS INDIA PVT. LTD.
WP-21 C-282, BASEMENT
NOIDA SECTOR-71,
UTTAR PRADESH-201307
E-mail: ecms.tech01@gmail.com
URL: www.ecmsindia.com
Ph.No. 0120-3502815

DRAWING TITLE-

Electricity Plan