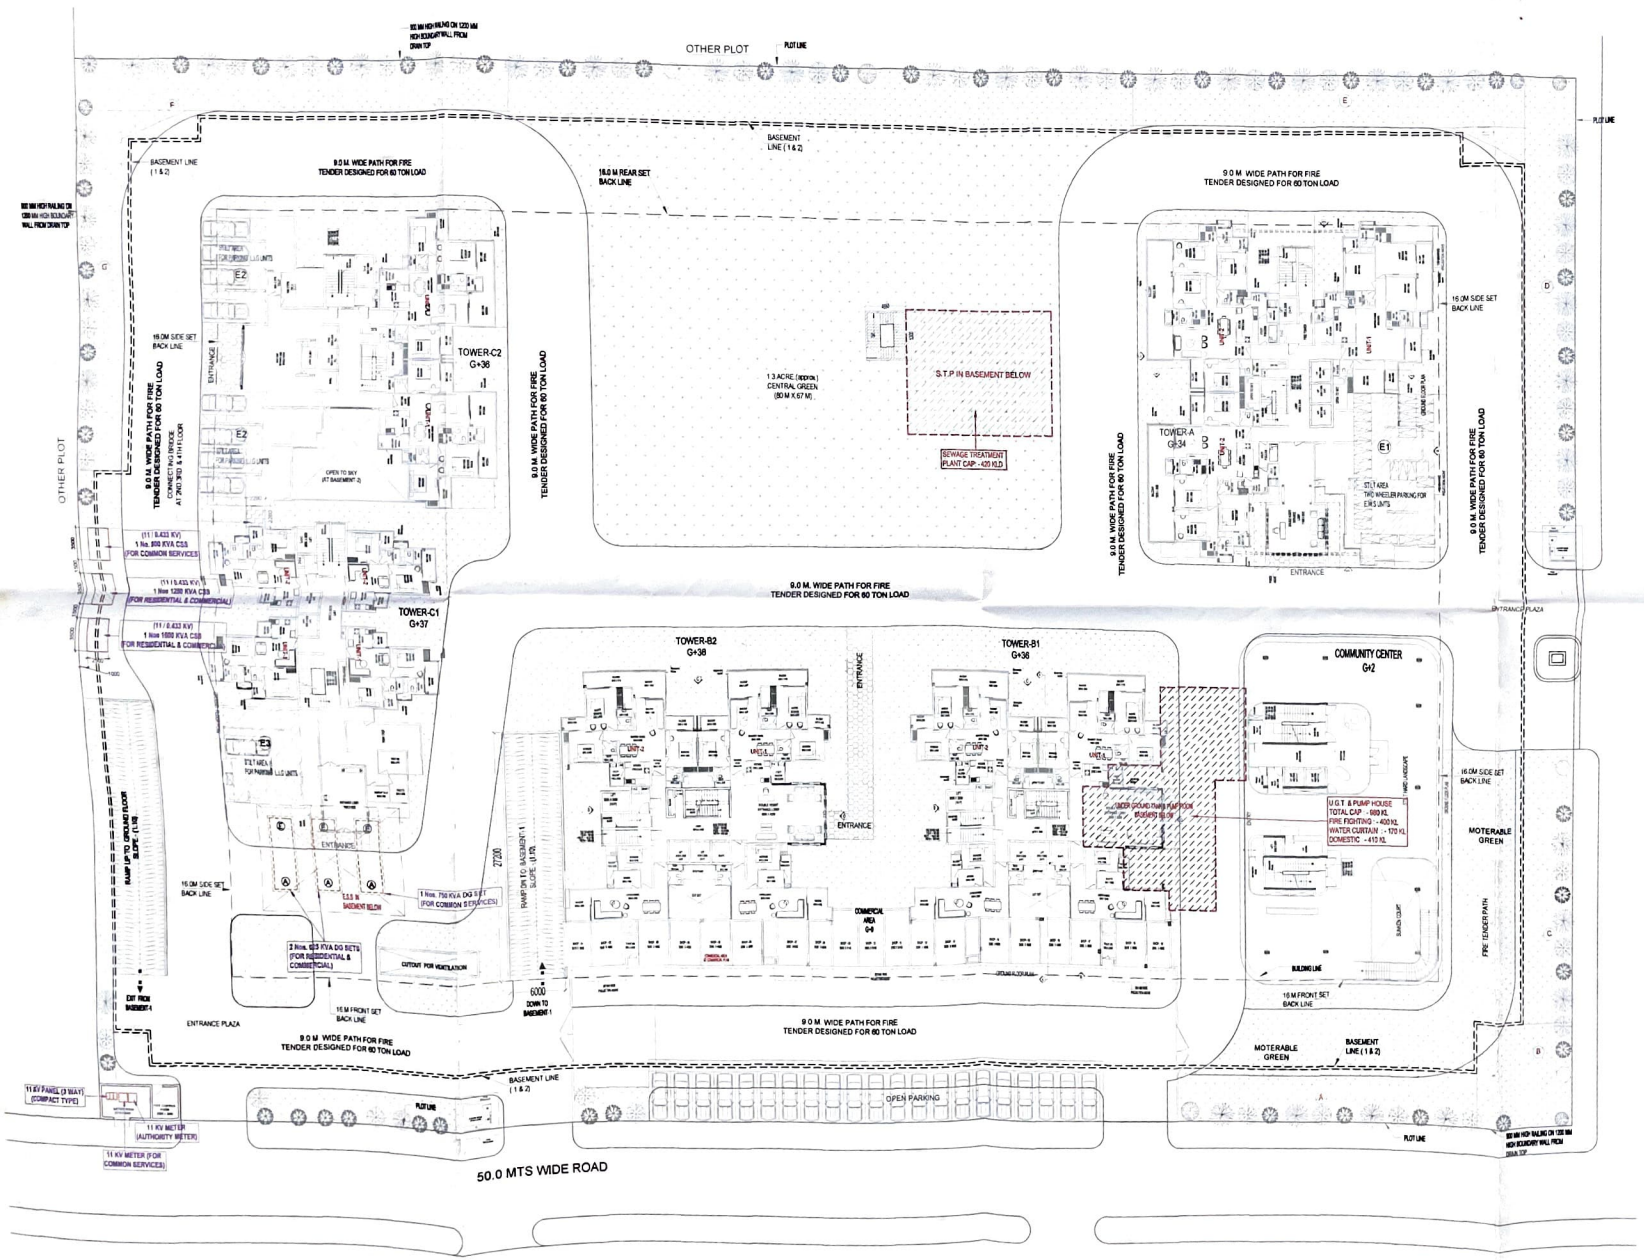

rev. no.	date	revision

project
PROPOSED GROUP HOUSING
AT PLOT NO.-3/SP -10, SIDDHARTH VIHAR
GHAZIABAD, U.P.

title
LAYOUT PLAN

subtitle
ELECTRICAL SETTING-OUT PLAN

drawing released for
- ☐ APPROVAL
- ■ SUBMISSION
- ☐ ADVANCE COPY
- ☐ CONSTRUCTION

drg. no. APEX / 21B04 / ES - 05	drawn by Prem Saini
scale 1 : 300	designed by Badri Vishal
date 04.09.2021	checked by Anand Havelia

architects
Confluence
Address : B - 421, NFC, N.D-65,INDIA
Phone : +91-11-2021 6004 , 91-11-40064766
Website : www.inconfluence.com
email : ccs@inconfluence.com .

services consultant
Consummate Engineering Services (P) Ltd.
cespl
Noida Office : B - 67, Sector - 67, Noida - 201 301
Lko. Office : B 1008, Rajaiee Plamaria, Gomti Nagar, Lucknow
Tel : (0120) 2303000 (30 Lines)
e mail : mail@cespl.in, website : www.cespl.in