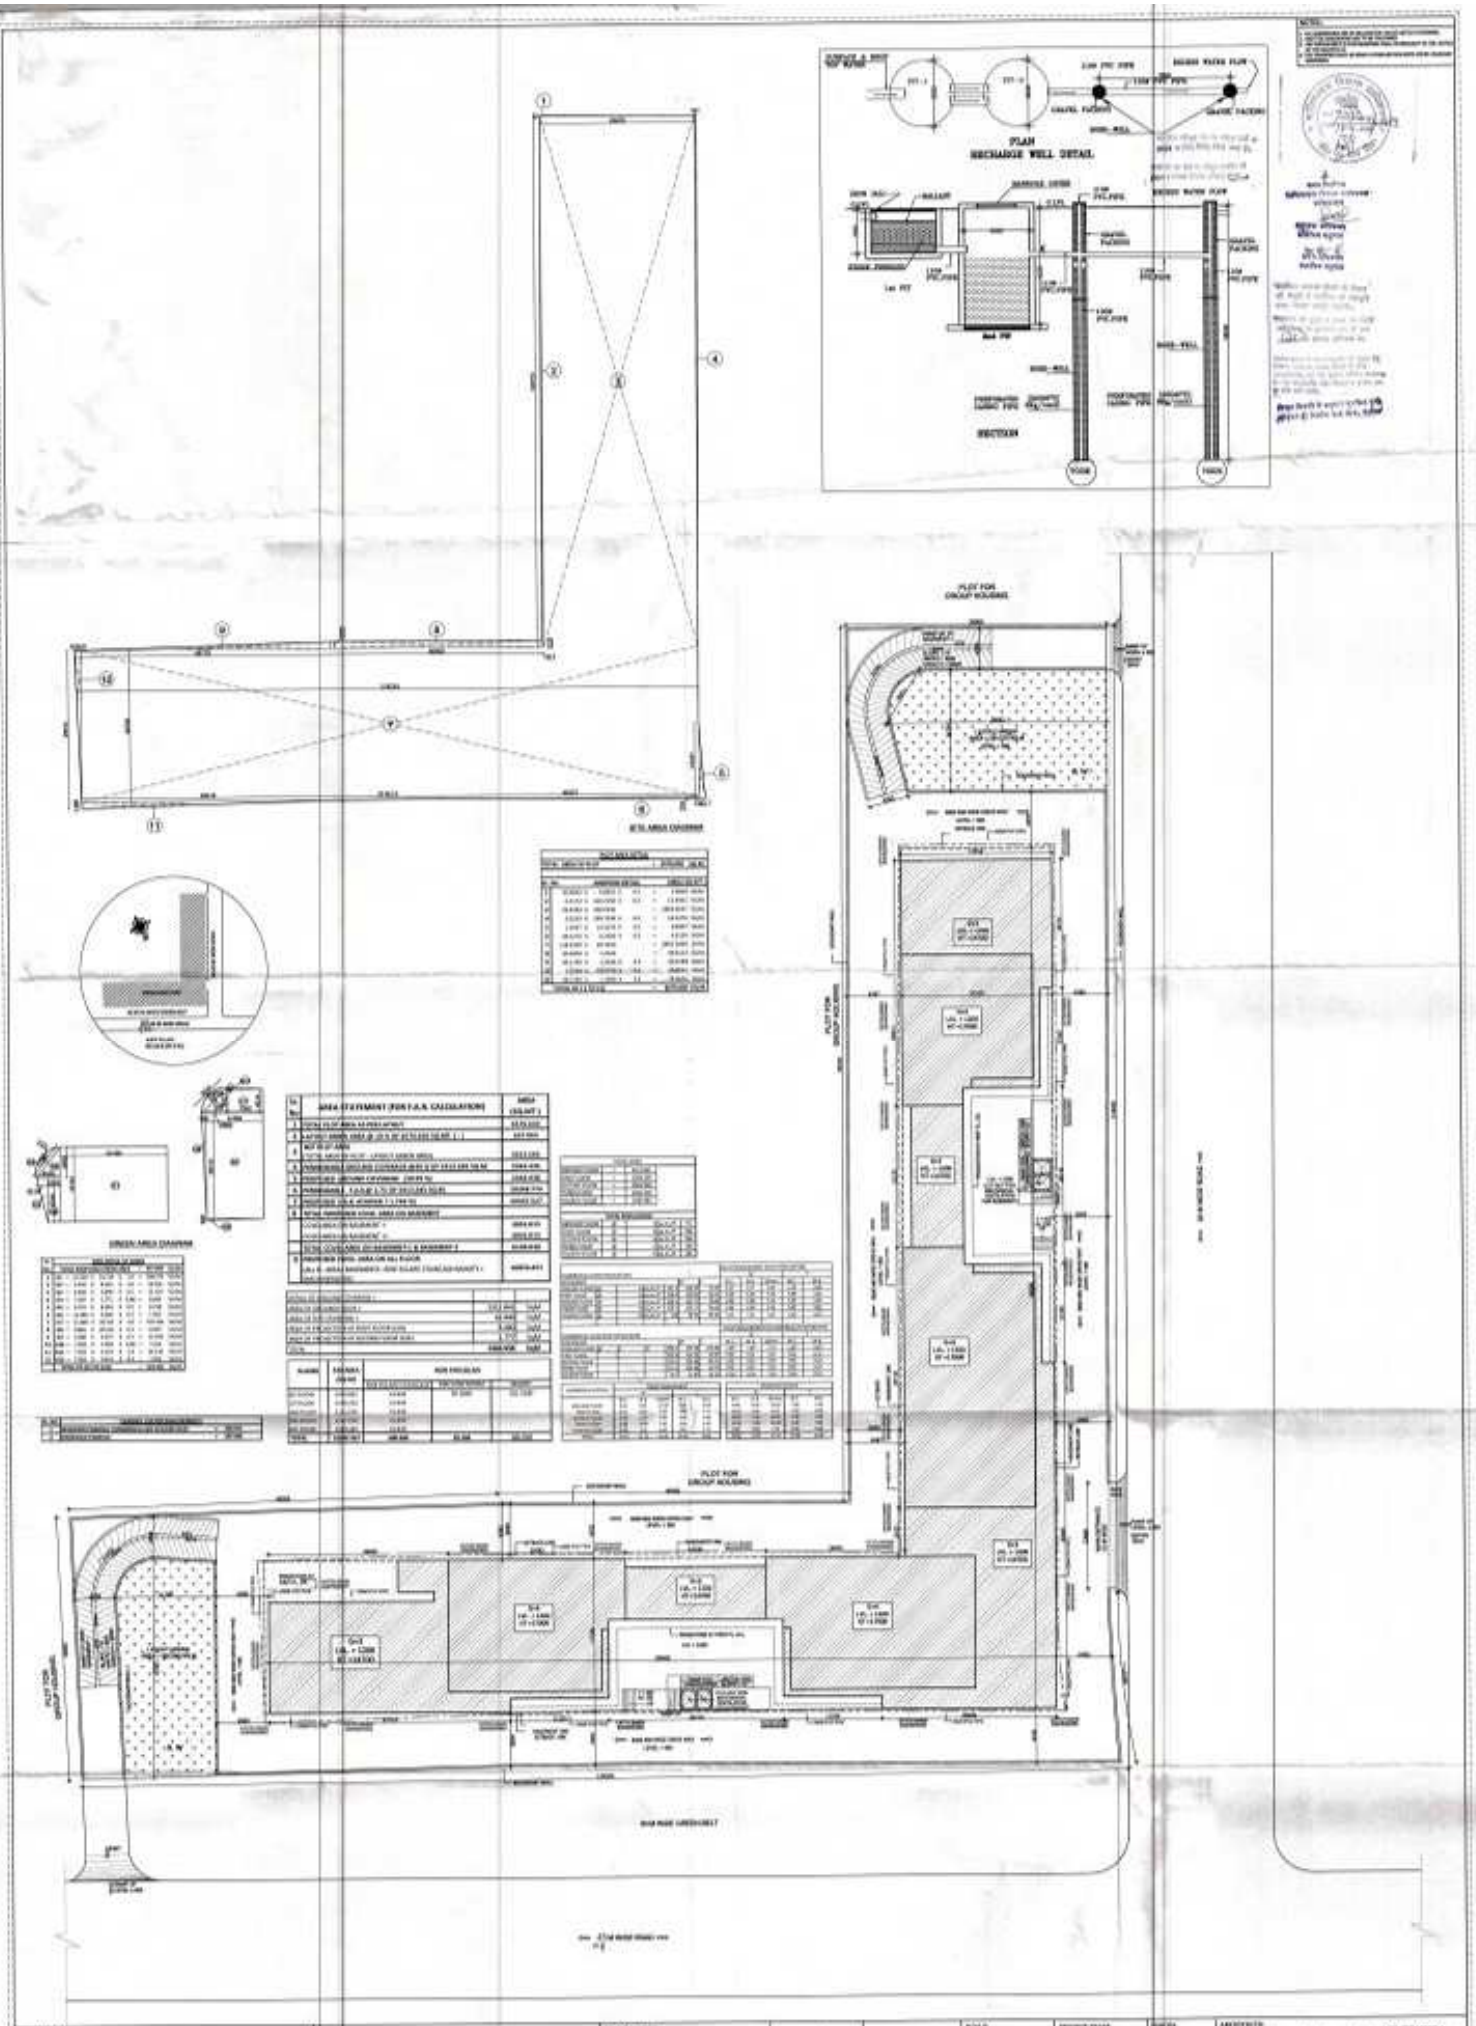
PLAN
RECHARGE WELL DETAIL
SECTION
PLOT FOR GROUP HOUSING
SITE AREA DIAGRAM
GREEN AREA DIAGRAM
AREA STATEMENT (FOR F.A.R. CALCULATION)
Job Title :
PROPOSED COMMERCIAL-3 IN PARKTOWN, AN INTEGRATED TOWNSHIP AT SHAHPUR, HAMEDITA & MAHEROLI, GHAZIABAD,(UP)
Owner :
UTILITY ESTATE PVT. LTD.
G - 79, PREET VIHAR, DELHI-110092
SITE PLAN
SCALE
1:200
DATE
PROJECT TEAM
ARCHITECTS
n+u