12, 13, 14, 15

PRODUCED BY AN AUTODESK EDUCATIONAL PRODUCT

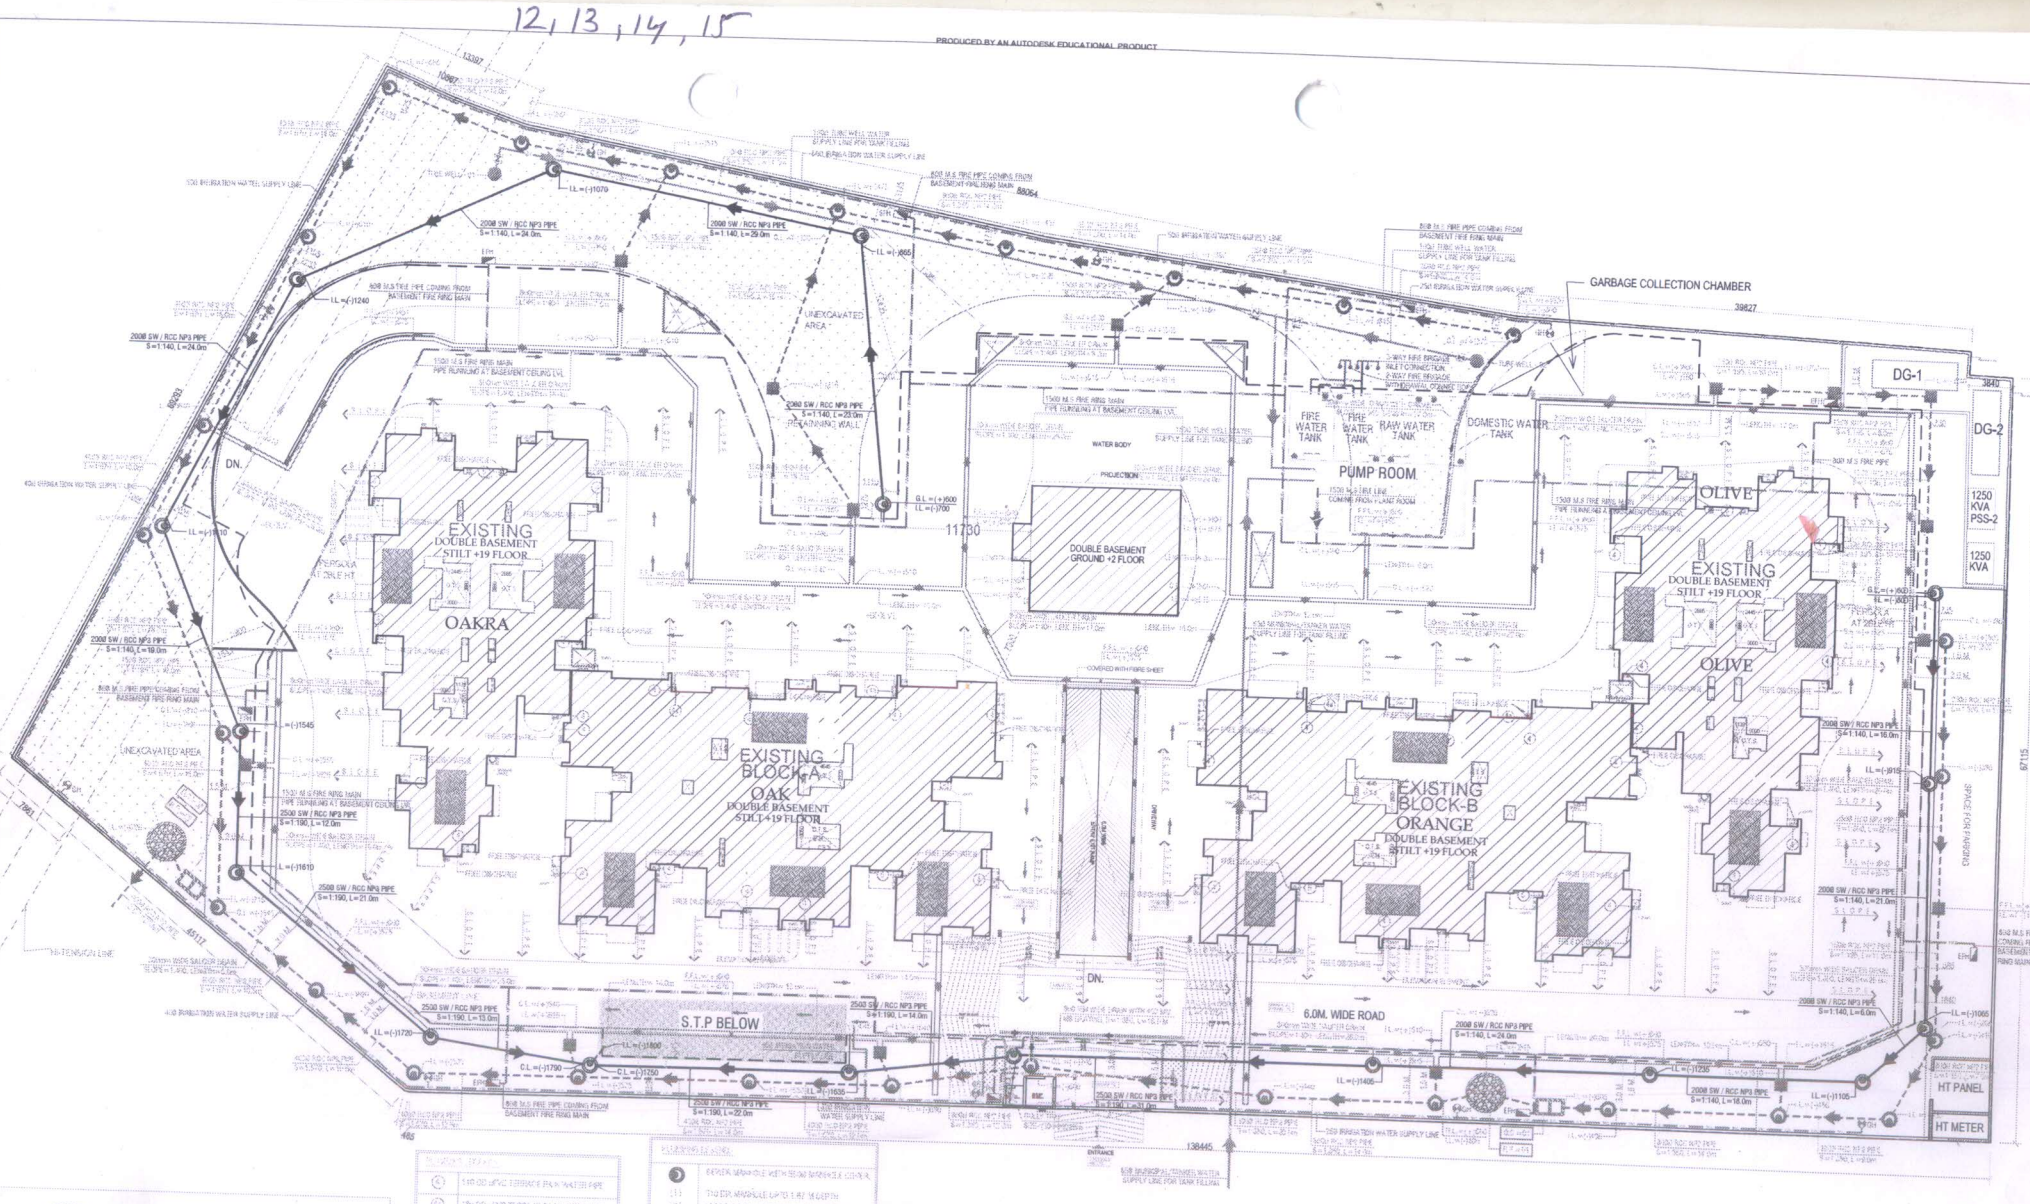

PROJECT:
DRAWING FOR THE GROUP HOUSING AT KHASARA NO. 527/1& 519 AT VILL. KANAWANI GHAZIABAD (U.P.)

OWNER:
M/s. S.V.P. BUILDER (I) LTD.
&
MR. PAWAN JINDAL

DRAWING TITLE:
PLAN OF DEVELOPMENT OF WORK

ARCHITECT SIGN | OWNER SIGN

Design Studio
ANUJ AGARWAL ARCHITECTS
OFFICE:- A-244 KAUSHAMBI GHAZIABAD (U.P.)
PH:-0120 - 6454182 , 4182712, TEL. FAX - 2773592
e-mail : arch.anujagarwal@gmail.com

SCALE N.T.S.	DRAWN BY	DATE
DESIGN BY	CHECKED BY	DWG. No. DG-02

PRODUCED BY AN AUTODESK EDUCATIONAL PRODUCT