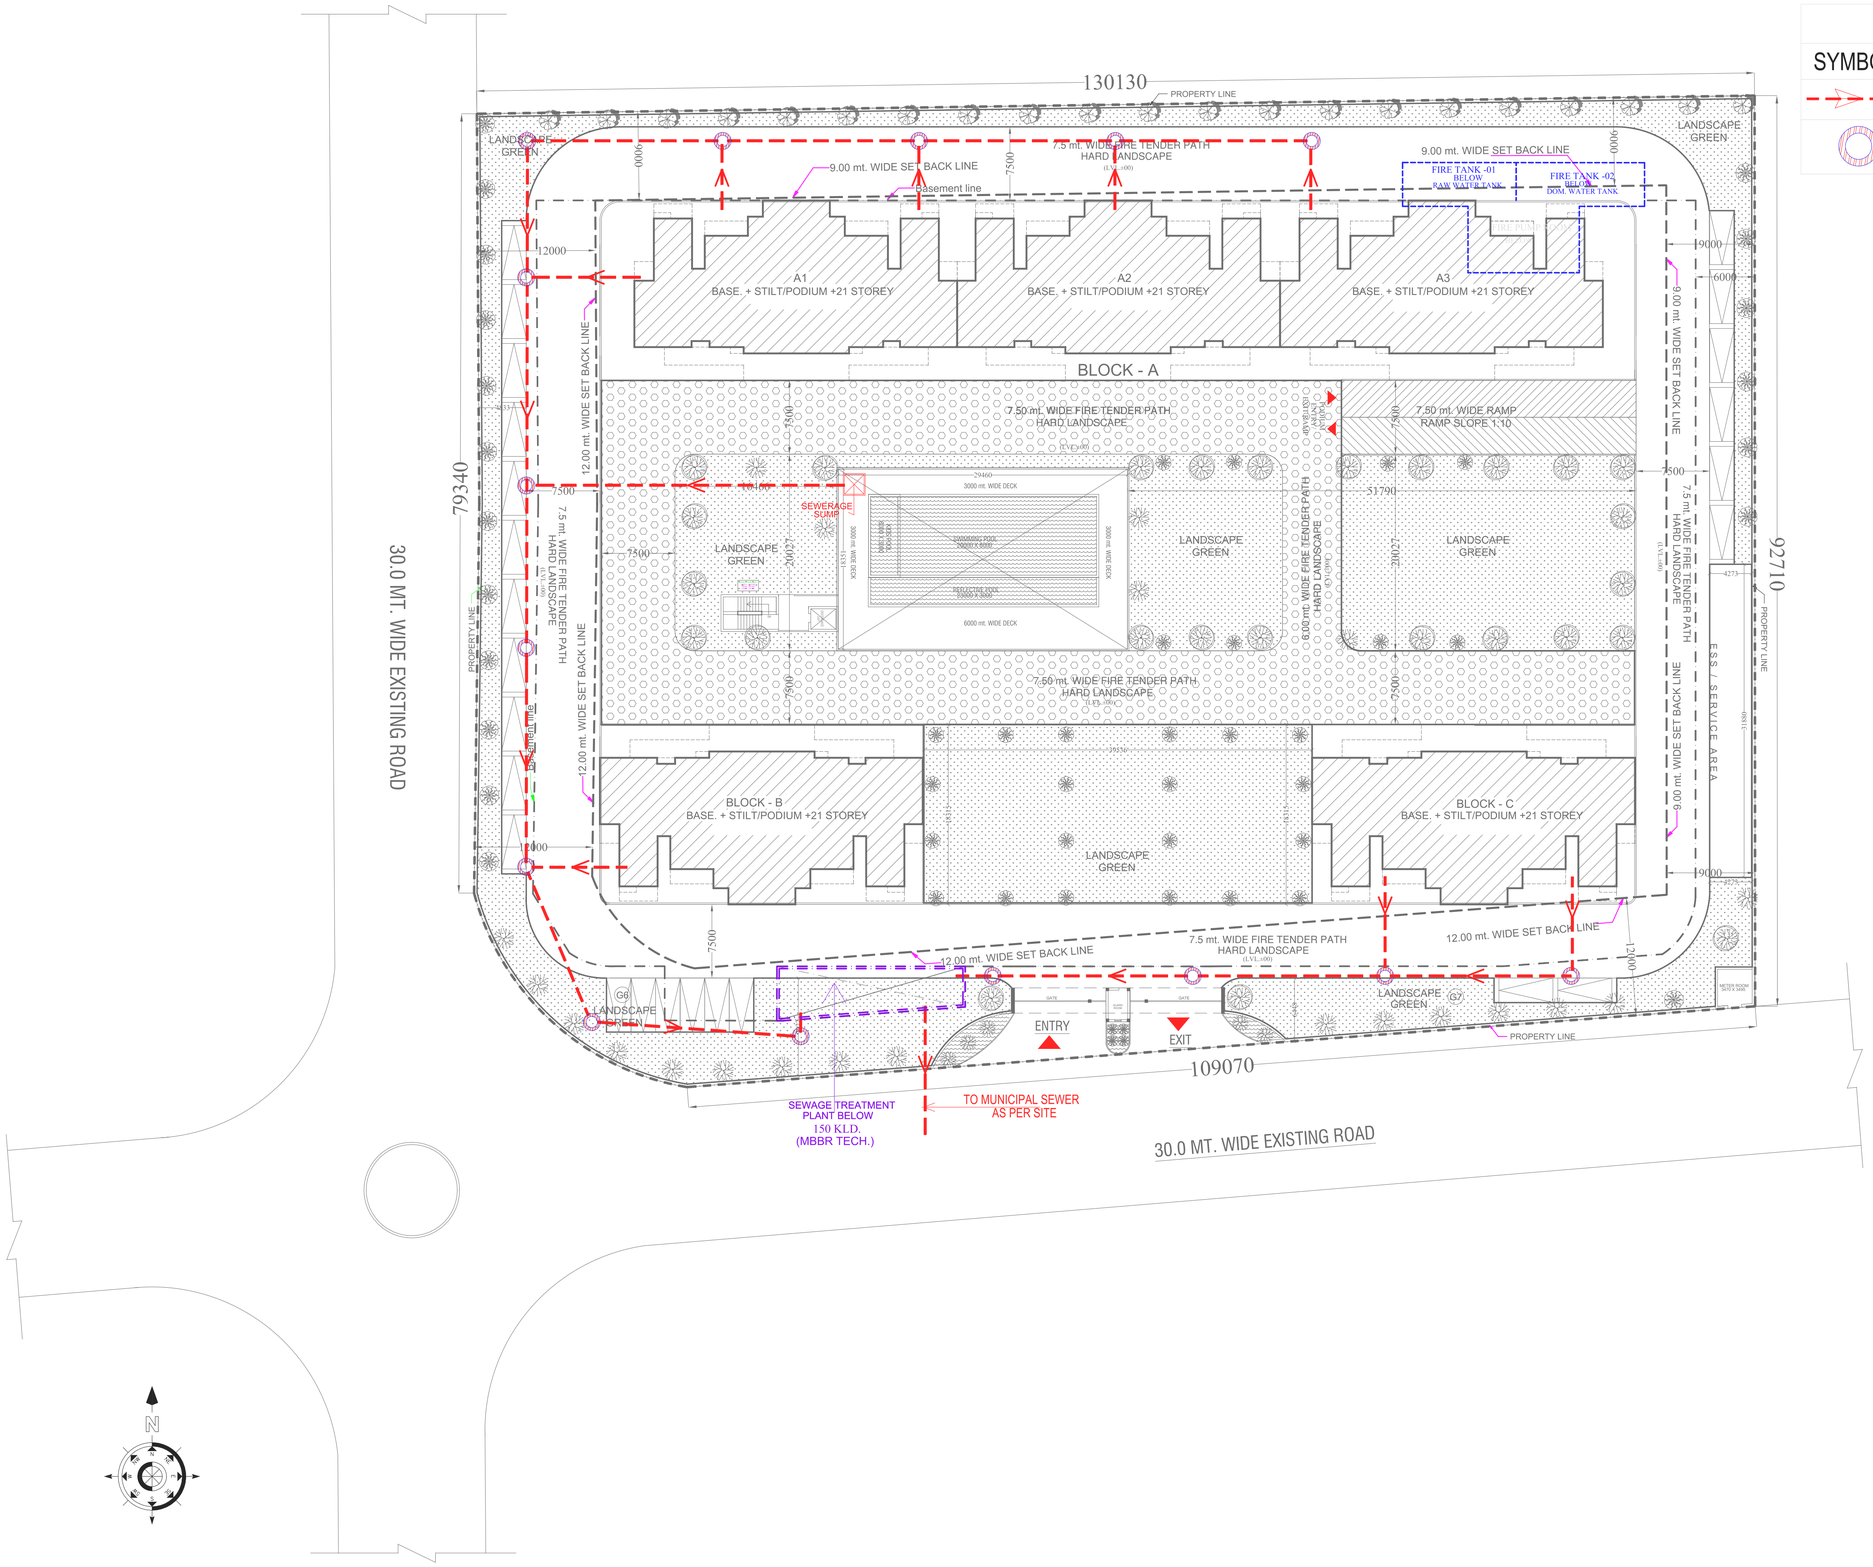

LEGEND

SYMBOL	DESCRIPTION
	EXTERNAL SEWER LINE 250Ø SW PIPE
MH	EXTERNAL SEWER MANHOLE

PROJECT :-

SUBMISSION DRAWING FOR PROPOSED GROUP HOUSING "AURUM ALUMNI ACCORD" PROJECT AT PLOT NO. - GH-A6 JAYPEE GREEN SPORT CITY SDZ SECTOR -25,YEIDA AREA, DISTRICT GAUTAM BUDH NAGAR (U.P.)

OWNER:-

M/s Future World Construction Pvt. Ltd.

THROUGH:-

Mr. - SACHIN GARG

DRAWING TITLE

EXTERNAL SEWERAGE LINE

OWNER SIGN: ARCHITECT SIGN:

Design Studio

ANUJ AGARWAL ARCHITECTS

OFFICE:- A-244 KAUSHAMBI GHAZIABAD (U.P.)

Ph:-0120 - 4165716 , 4563716 , 6454182

e-mail : arch.anujagarwal@gmail.com

SCALE	DEALT BY	CHECKED BY	DATE	DRG. No.
NTS	A.CHAUHAN			SD -06