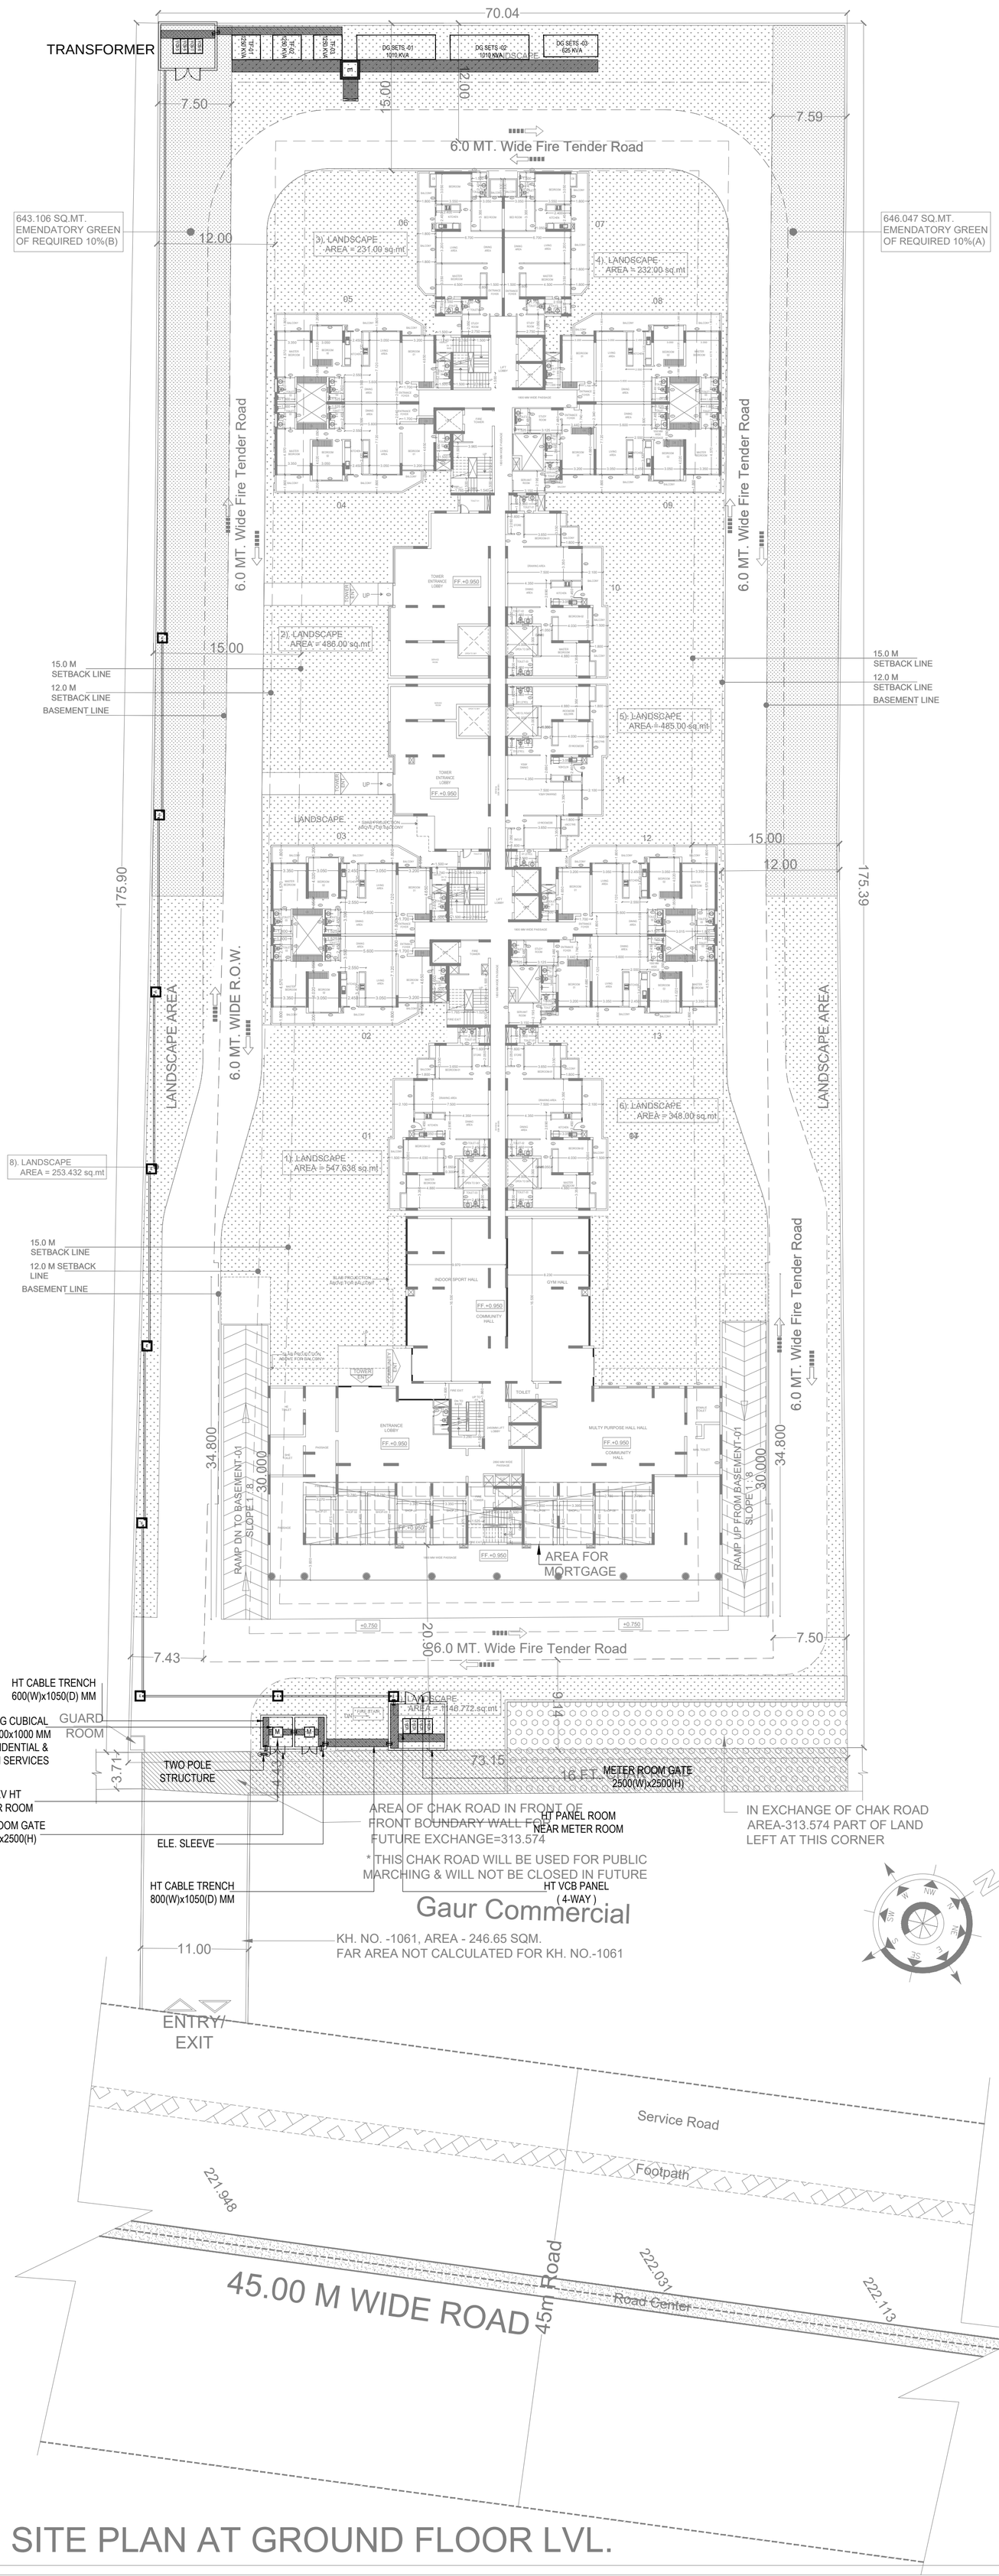

LEGENTS:	DISCRIPTION
	HT CABEL TRENCH
	HT CABEL
	LT CABEL TRENCH
	HUME/HDPE PIPE
	ELE. MANHOLE
	LADDER TYPE CABLE TRAY
	DISTRIBUTION PANEL
	PERFORATED TYPE CABLE TRAY
	CABLE TRAY FOR LV SERVICES

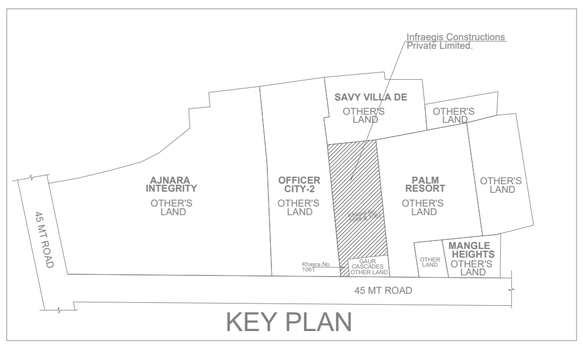

KEY PLAN

SITE PLAN AT GROUND FLOOR LVL.

SUBMISSION DRAWING

PROJECT :
Proposed Group Housing at Khasra No.1048 & 1061 & 1061 (Khata no. 01004), Vill- Noor Nagar, Raj Nagar Extension, Ghaziabad

OWNER NAME :
Infraegis Constructions Private Limited.

DEVELOPER :
Infraegis Constructions Private Limited.

SHEET TITLE :
ELECTRICAL SITE PLAN

DATE :	DRG.NO :
SCALE :	NORTH:
OWNER'S SIGN	ARCHITECT'S SIGN

ARCHITECTS:
AR. DIPANJAN MITRA
PH. NO. = +91-8447741022
EMAIL ID. = dipanjanmitra77@gmail.com