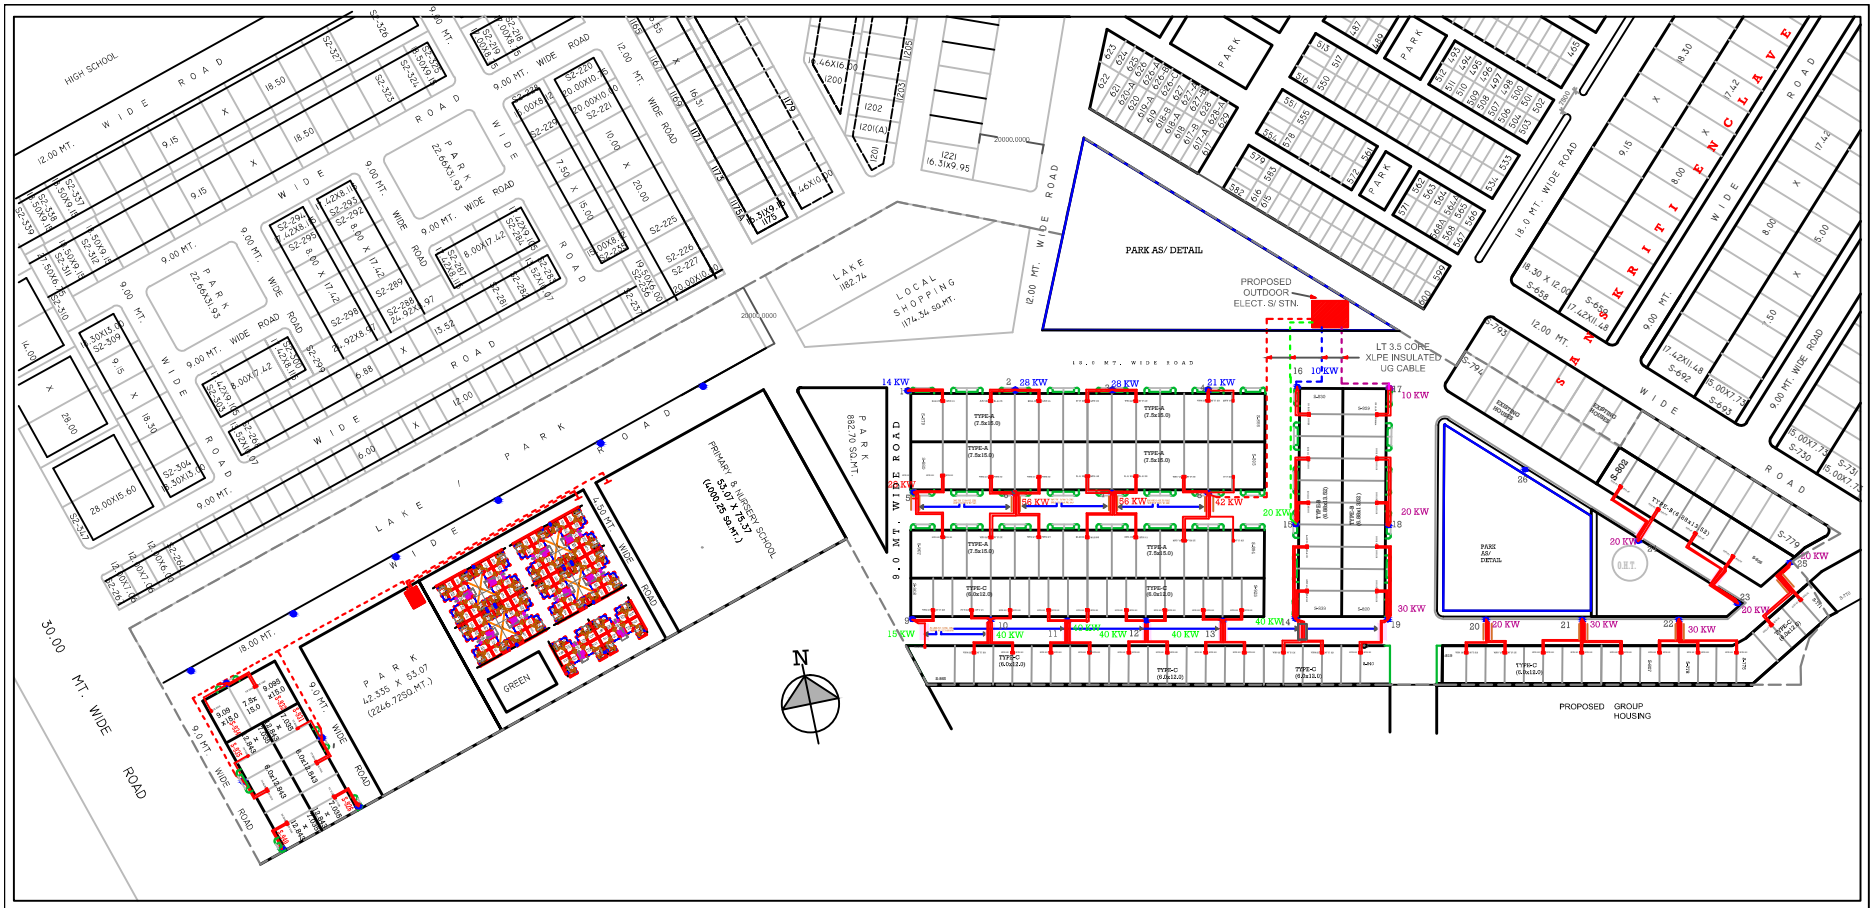

Project :- **SAMRIDHI,RAKSHA KHAND, SHARDA NAGAR YOJANA,LUCKNOW**	TITLE: **EXTERNAL ELECTRIFICATION SYSTEM**	Developer:
	Date: *19/04/2014* — Drawn by:	
	Sheet no.: 03/services — Checked by:	