PRODUCED BY AN AUTODESK EDUCATIONAL PRODUCT

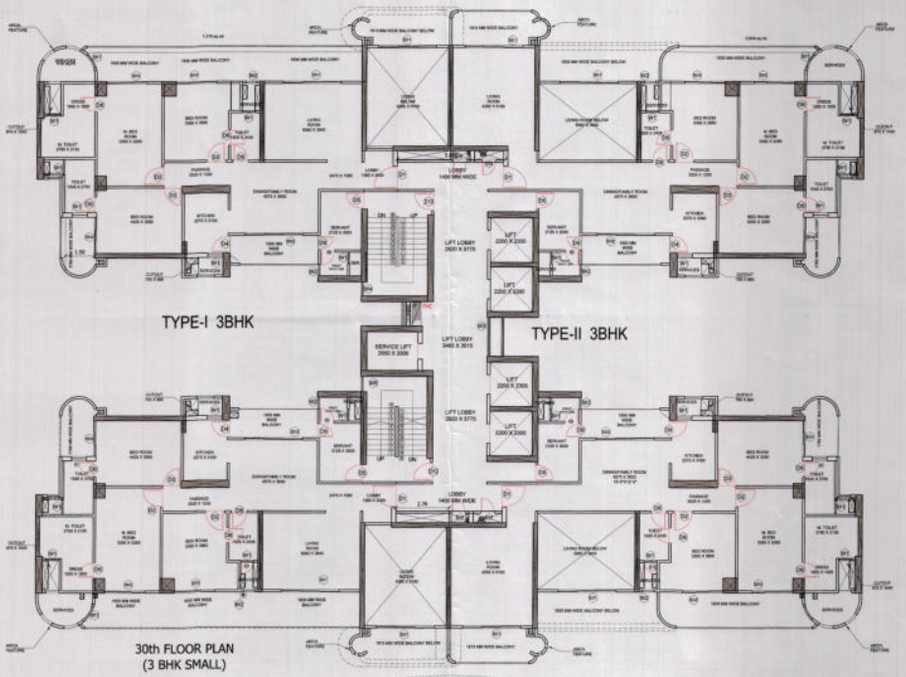

DOOR SCHEDULE

S.NO	TYPE	OPENING	HEIGHT	SILL	LINTEL	LOCATION	DESCRIPTION
1	D4	910	2900	50	2850	KITCHEN	ALUMINIUM DOOR WITH PART GLASS AND PART LOUVER
2	D5	900	2900	50	2850	S.ROOM	35MM FLUSH DOOR WITH LAMINATE OR VENEER FINISH IN BOTH SIDE
3	D6	820	2400	50	2400	TOILET	35MM FLUSH DOOR WITH LAMINATE OR VENEER FINISH IN BOTH SIDE
4	D7	765	2100	300	2400	W.T.OL SHAFT	ALUMINIUM DOOR WITH PART GLASS AND PART ALUMINIUM LOUVRE WITH EXHAUST FAN ON TOP
5	D8	740	2600	50	2650	SERVANT ROOM	ALUMINIUM DOOR WITH PART GLASS AND PART LOUVER
6	D10	680	2100	300	2400	TOILET SHAFT	ALUMINIUM DOOR WITH PART GLASS AND PART ALUMINIUM LOUVRE WITH EXHAUST FAN ON TOP
7	D11	600	2100	300	2400	S.TOILET SHAFT	ALUMINIUM DOOR WITH PART GLASS AND PART ALUMINIUM LOUVRE WITH EXHAUST FAN ON TOP
8	D12	1200	2400	50	2450	STAIR CASE	2 HRS FIRE RATING (90 MM SOLID CORE)
9	D13	1000	2900	50	2950	FOR V.R.V	UPVC POWDER COATED LOUVRE DOOR
10	D14	750	2400	50	2450	TOILET(W.S.C.P.C)	FLUSH DOOR WITH LAMINATE FINISH(PAINT
11	SD1	3000	3450	50	3500	LIVING ROOM	uPVC FRAME SLIDING GLASS DOOR/PART SLIDING(PART FIXED
12	SD2	3000	2800	50	2850	DINING/FAMILY	uPVC FRAME SLIDING GLASS DOOR
13	SD3	2130	2800	50	2850	B/D ROOM	uPVC FRAME SLIDING GLASS DOOR
14	SD4	1650	2800	50	2850	B/D ROOM	uPVC FRAME SLIDING GLASS DOOR

WINDOW SCHEDULE

S.NO	TYPE	OPENING	HEIGHT	SILL	LINTEL	LOCATION	DESCRIPTION
1	W1	760	1700	950	2650	TOILET	ALUMINIUM TOP HUNG/ Part fixed with exhaust fan on top
2	W2	600	1700	950	2650	TOILET/SERVANT'S TOILET	ALUMINIUM TOP HUNG/ Part fixed with exhaust fan on top
3	W3	2000	1700	950	2650	LIFT LOBBY	uPVC FRAME SLIDING GLASS WINDOW
4	W4	1800	2300	300	2600	HOME THEATER	uPVC FRAME PART SLIDING GLASS DOOR/PART FIXED

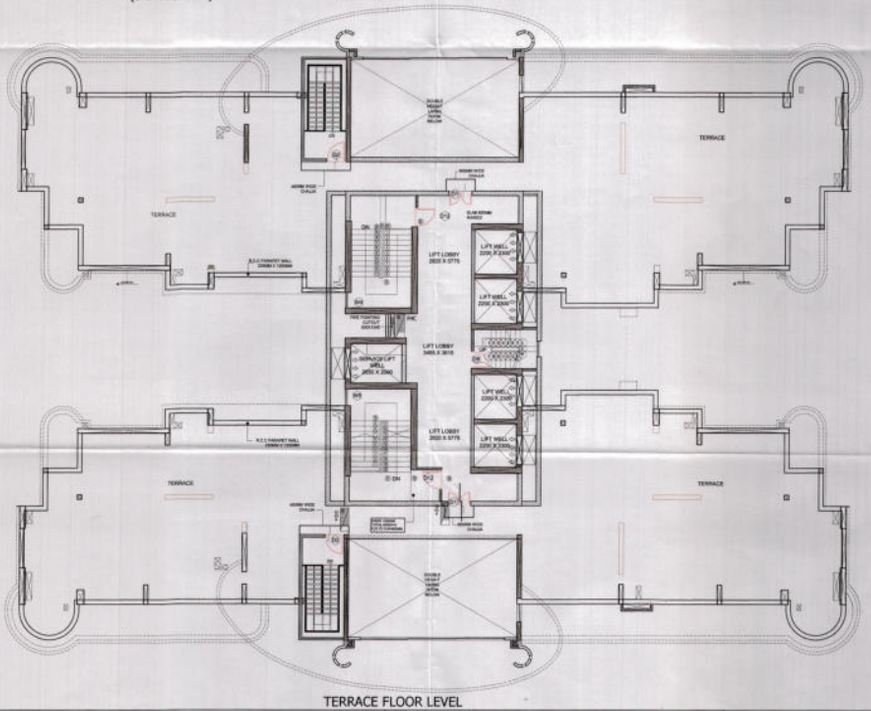

TERRACE FLOOR LEVEL

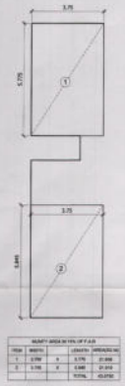

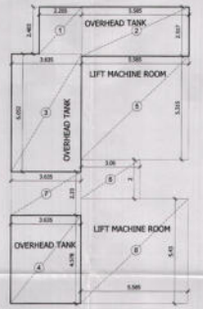

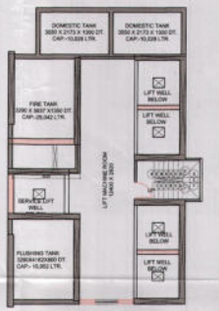

MACHINE ROOM

[REVISED PLAN]

For NEXGEN INFRACON PVT. LTD.

Authorised Signatory

PROPOSED GROUP HOUSING AT GH-01/A, SECTOR 78, NOIDA,, U.P.	OWNER: NEXGEN INFRACON PVT. LTD. B-66, FIRST FLOOR, VIVEK VIHAR, NEW DELHI - 110095.	BUILDING TYPE : 3 BHK SMALL TOWER - T6	SCALE : 1: 100	DRG. NO. SD - 12
		BUILDING NAME: FERRARA	DATE: June, 2015	
			OWNER' s SIGNATURE:	ARCHITECT's SIGNATURE:

TITLE: 30th FLOOR, TERRACE PLAN AND AREA CALCULATION

THIS DRAWING IS THE PROPERTY OF NEXGEN INFRACON PVT. LTD. AND SHALL NOT BE USED,COPIED OR REPRODUCED WITHOUT THEIR WRITTEN PERMISSION

ARCHITECTS

Peeyush Chaudhry
Member of Architects
Council of Architects
Regn. No. CA/2010/165

PRODUCED BY AN AUTODESK EDUCATIONAL PRODUCT