PRODUCED BY AN AUTODESK EDUCATIONAL PRODUCT

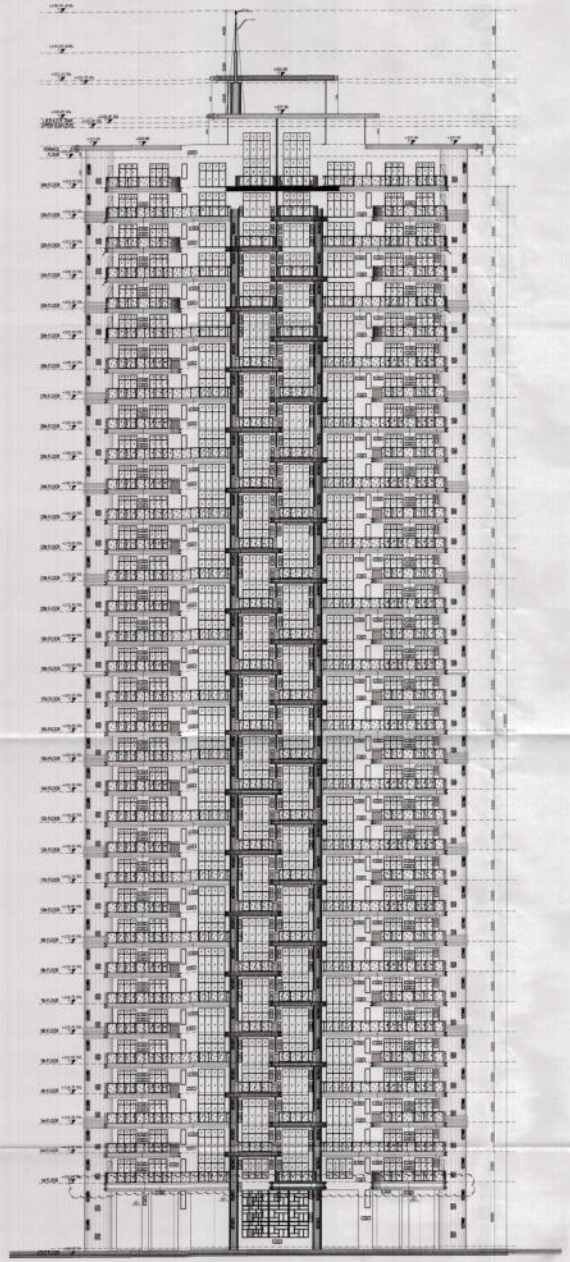

ROAD SIDE ELEVATION 3 B.H.K. SMALL

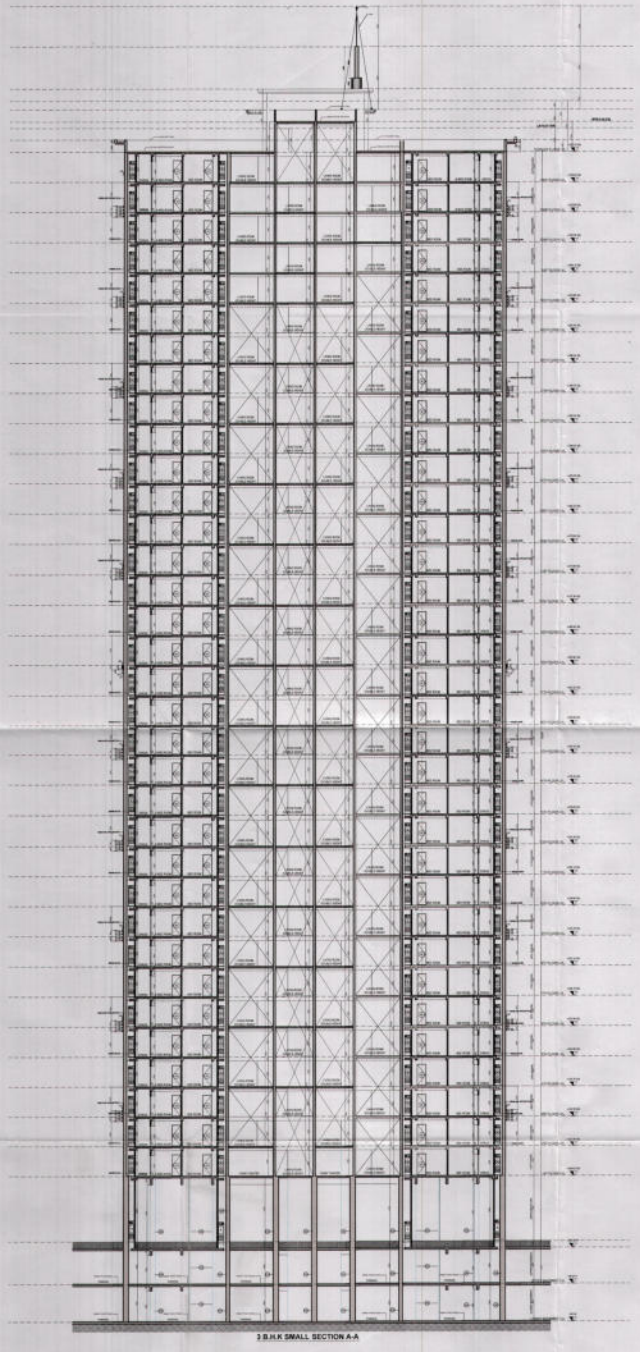

3 B.H.K SMALL SECTION A-A

Map for proposed Building is as per Bye Laws. Submitted for approval

Authorised Signatory

For NEXGEN INFRACON PVT. LTD.

Authorised Signatory

[REVISED PLAN]

REVISED SUBMISSION DRAWING FOR GROUP HOUSING AT GH-01/A, SECTOR 78, NOIDA,U.P.

OWNER:

NEXGEN INFRACON PVT. LTD.
B-66, FIRST FLOOR, VIVEK VIHAR,
NEW DELHI - 110095.

BUILDING TYPE : 3 BHK SMALL	SCALE : 1: 100
BUILDING NAME: CATANIA, VALENCIA,FERRARA	DATE: Dec.' 2015
	OWNER' s SIGNATURE:

DRG. NO.
SD - 15

TITLE:-
3BHK SMALL ELEVATION & SECTION

ARCHITECT's SIGNATURE:

THIS DRAWING IS THE PROPERTY OF NEXGEN INFRACON PVT. LTD. AND SHALL NOT BE USED,COPIED OR REPRODUCED WITHOUT THEIR WRITTEN PERMISSIOM

ARCHITECTS

Peeyush Chaudhry
Bachelor of Architecture
Member Council of Architecture
Regd. No. CA/93/

PRODUCED BY AN AUTODESK EDUCATIONAL PRODUCT

PRODUCED BY AN AUTODESK EDUCATIONAL PRODUCT

PRODUCED BY AN AUTODESK EDUCATIONAL PRODUCT