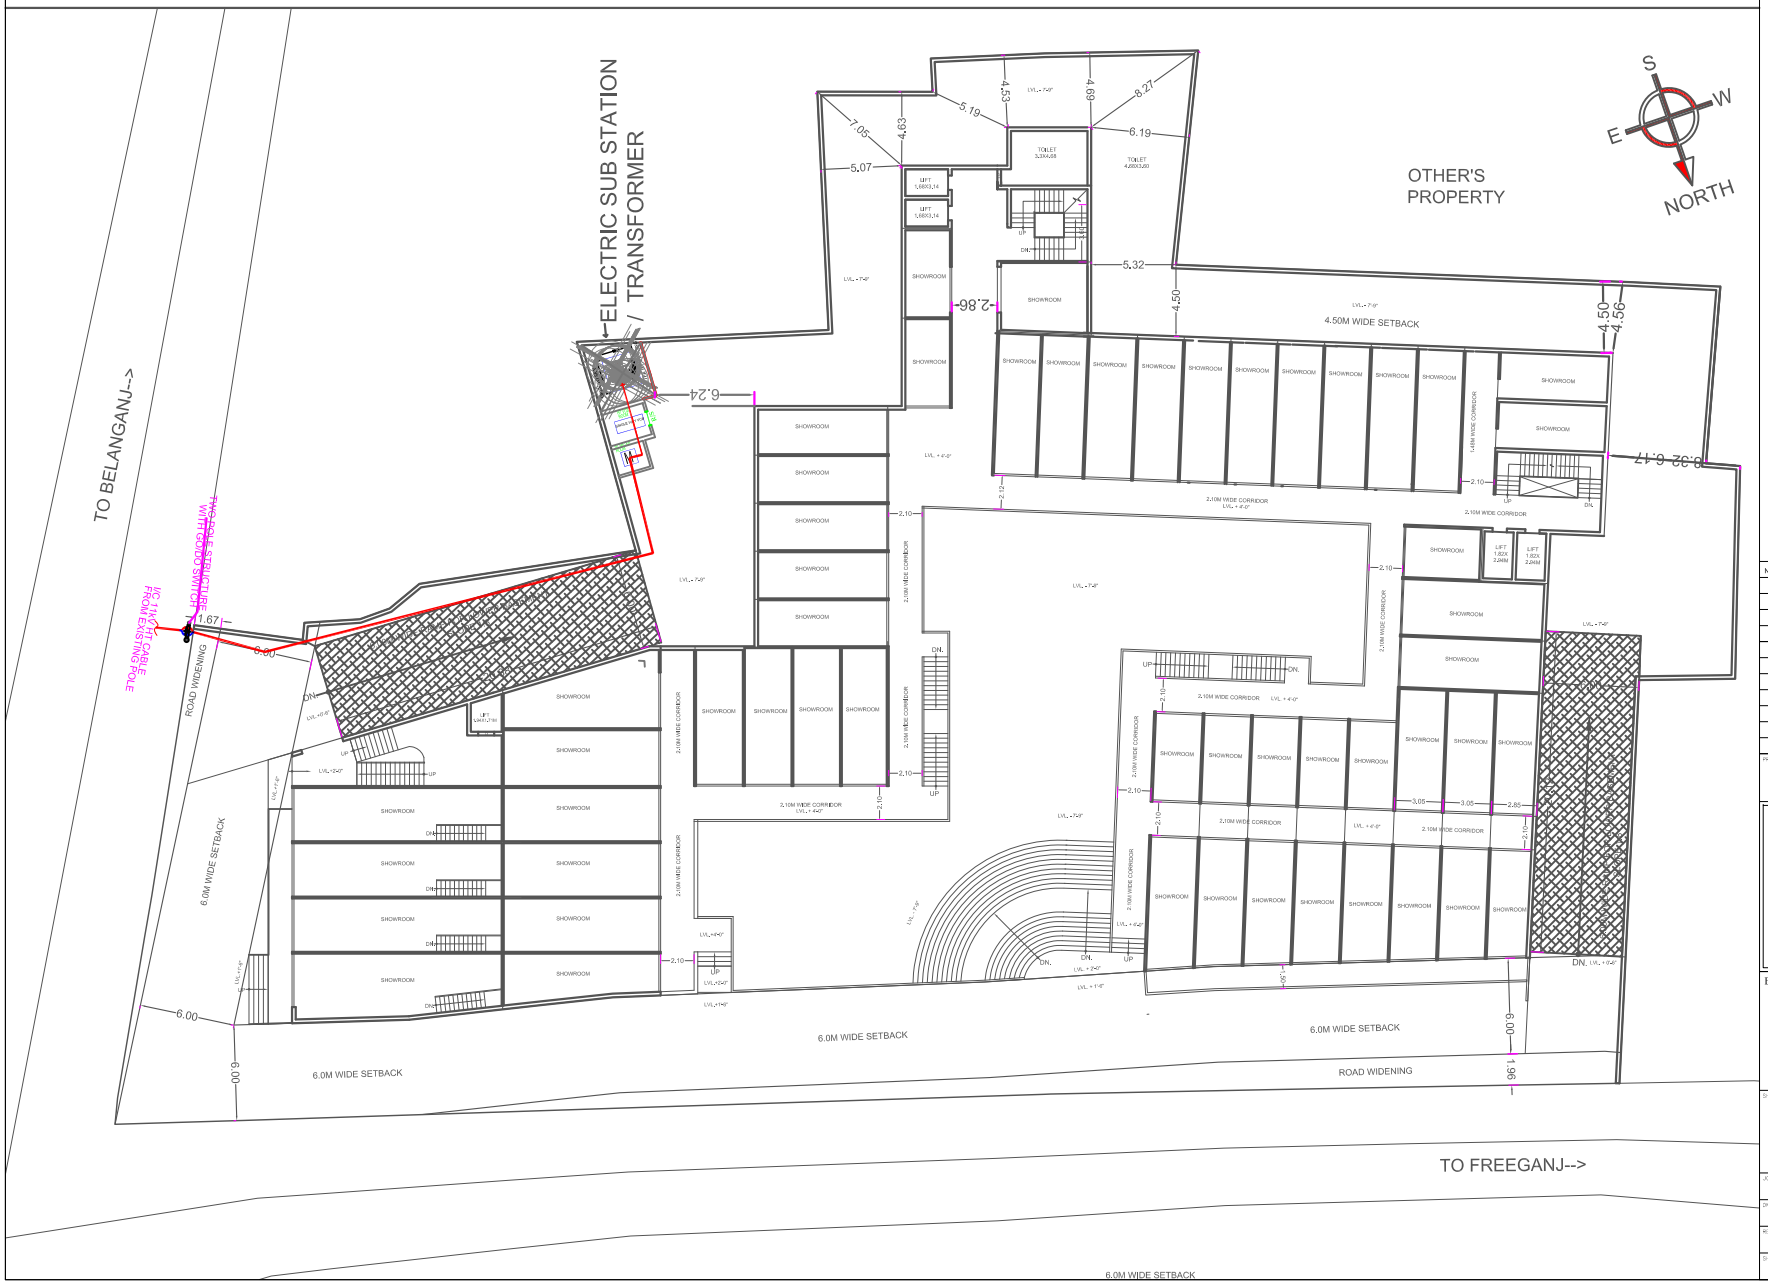

NO.	DATE	DESCRIPTION

REVISION / ADDITION

PROJECT

INFINITY
TOTAL DESIGN SOLUTIONS
118/F-10, MARUTI PLAZA
(NEAR G.G.MEDICAL INSTITUTE)
SANJAY PLACE, AGRA - 282002
TEL: (0562)4001814, 98370-16747
e mail : Infinityarchitects@gmail.com
web : www.infinityarchitects.com

ELECTRICAL SERVICES CONSULTANT

SHEET TITLE

SUB-STATION LAYOUT SITE PLAN

JOB NO.	SCALE	DATE
	NTS	28-04-2025
DRAWN	CHECKED BY	STATUS
S.A	W.A	
REVISION NO.	DRAWING NO.	
R0	EL-01	
SHEET SIZE		
A1		