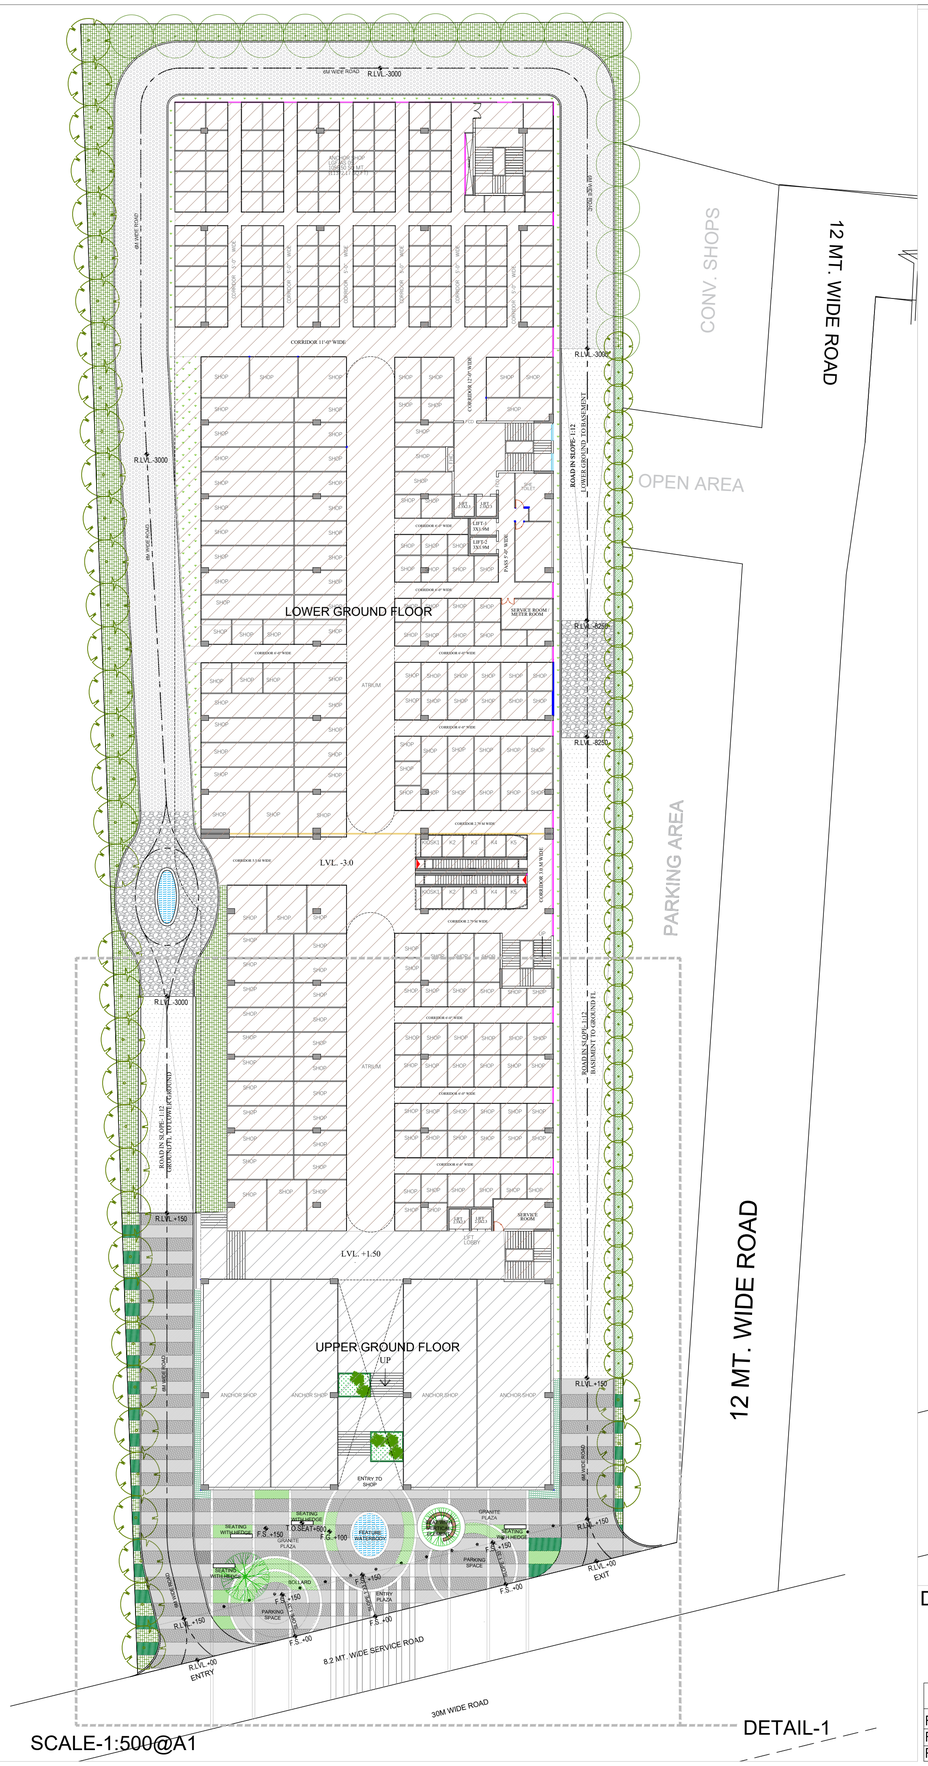

SCALE-1:500@A1

DETAIL-1

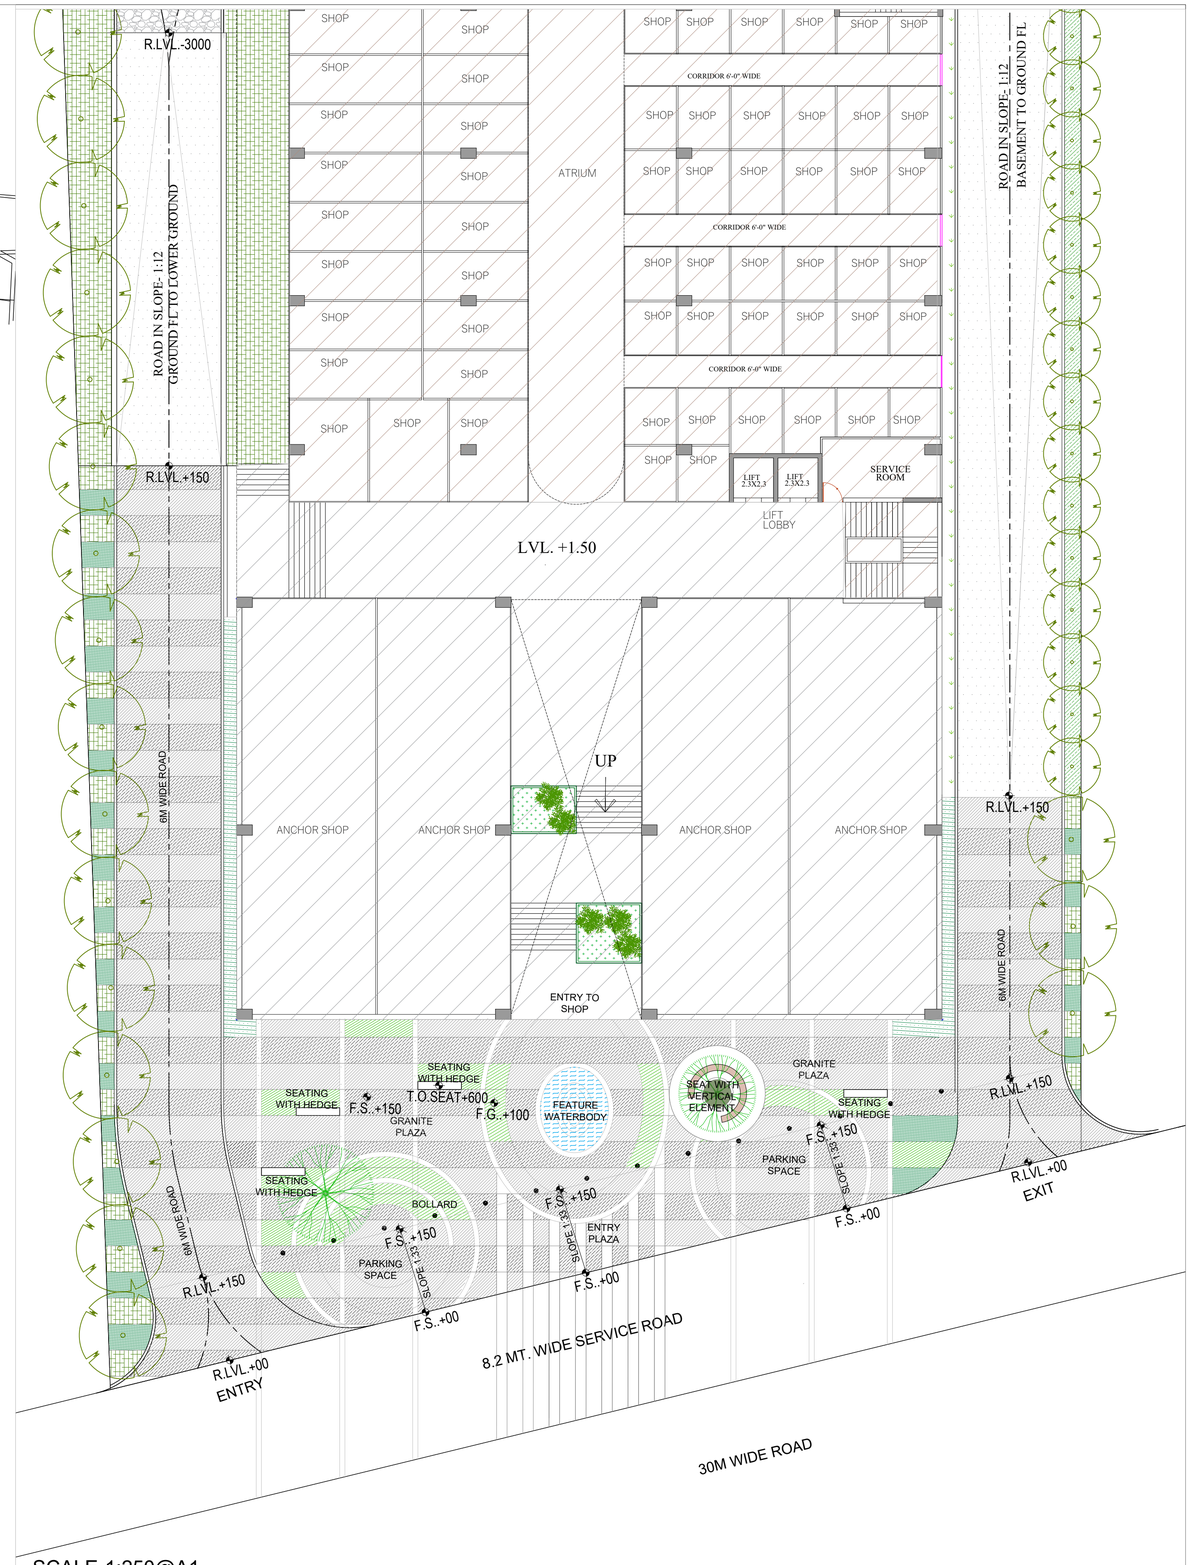

SCALE-1:250@A1

DETAIL-1

GENERAL NOTES & ABBREVIATIONS	
F.G.	FINISHED GRADE FOR PLANTING SOIL
F.S.	FINISHED SURFACE LEVEL FOR PAVED AREAS
R.LVL	ROAD LEVEL

NOTES:
1. THIS DRAWING IS NOT TO BE SCALED. ONLY WRITTEN DIMENSIONS ARE TO BE FOLLOWED. RESPONSIBILITY OF THE ARCHITECT SHALL CEASE, INCASE ANY DEVIATION MADE FROM THE DRAWING, DURING CONSTRUCTION, WITHOUT ARCHITECT'S CONSENT.
2. ANY DISCREPANCIES ARE TO BE BROUGHT TO THE NOTICE OF THE ARCHITECTS BEFORE THE COMMENCEMENT OF WORK.

KEY PLAN :

DATE	PRINTS ISSUED TO	NO.	STATUS

For MODULUX ELITE BUILD LLP
Authorised Signatory

REV.	DATE	DESCRIPTION	BY

CLIENT
Modulux Elite Build LLP

PROJECT TITLE
"THE HIVE" ON COMMERCIAL BLOCK-L
AT ANAND VIHAR SCHEME, HAPUR

N

DWG. NO. LD-100

DRAWING TITLE
LANDSCAPE SITE PLAN

SCALE :	AS SHOWN	DATE :	2026 02 11
CHECKED :	ASHA	JOB NO.:	
DEALT :	NISHAT	REV.NO.:	R-0
FILE :			
ISSUE STATUS :		SIGN :	

ARCHITECTS :
Space Designers International
B - 34, SECTOR-67, NOIDA
PH : +0120-3100450,451,452,453
Mob: 9711633717,18
e-mail : info@spacedicom, www.spacedi.com

LANDSCAPE ARCHITECT
DESIGN PROCESS
2203, EXPRESS TRADE TOWER - 2,
B-36, Sector - 132, Noida - 201301
Phone: - +91-120-4264461, 129-4104461
Mail: - studio@designprocess.co.in

© THIS DWG. IS THE PROPERTY OF M/S DESIGN PROCESS LANDSCAPE I WHO IT IS NOT TO BE USED FOR ANY PURPOSE OTHER THAN FOR WHICH IT IS ISSUED FOR