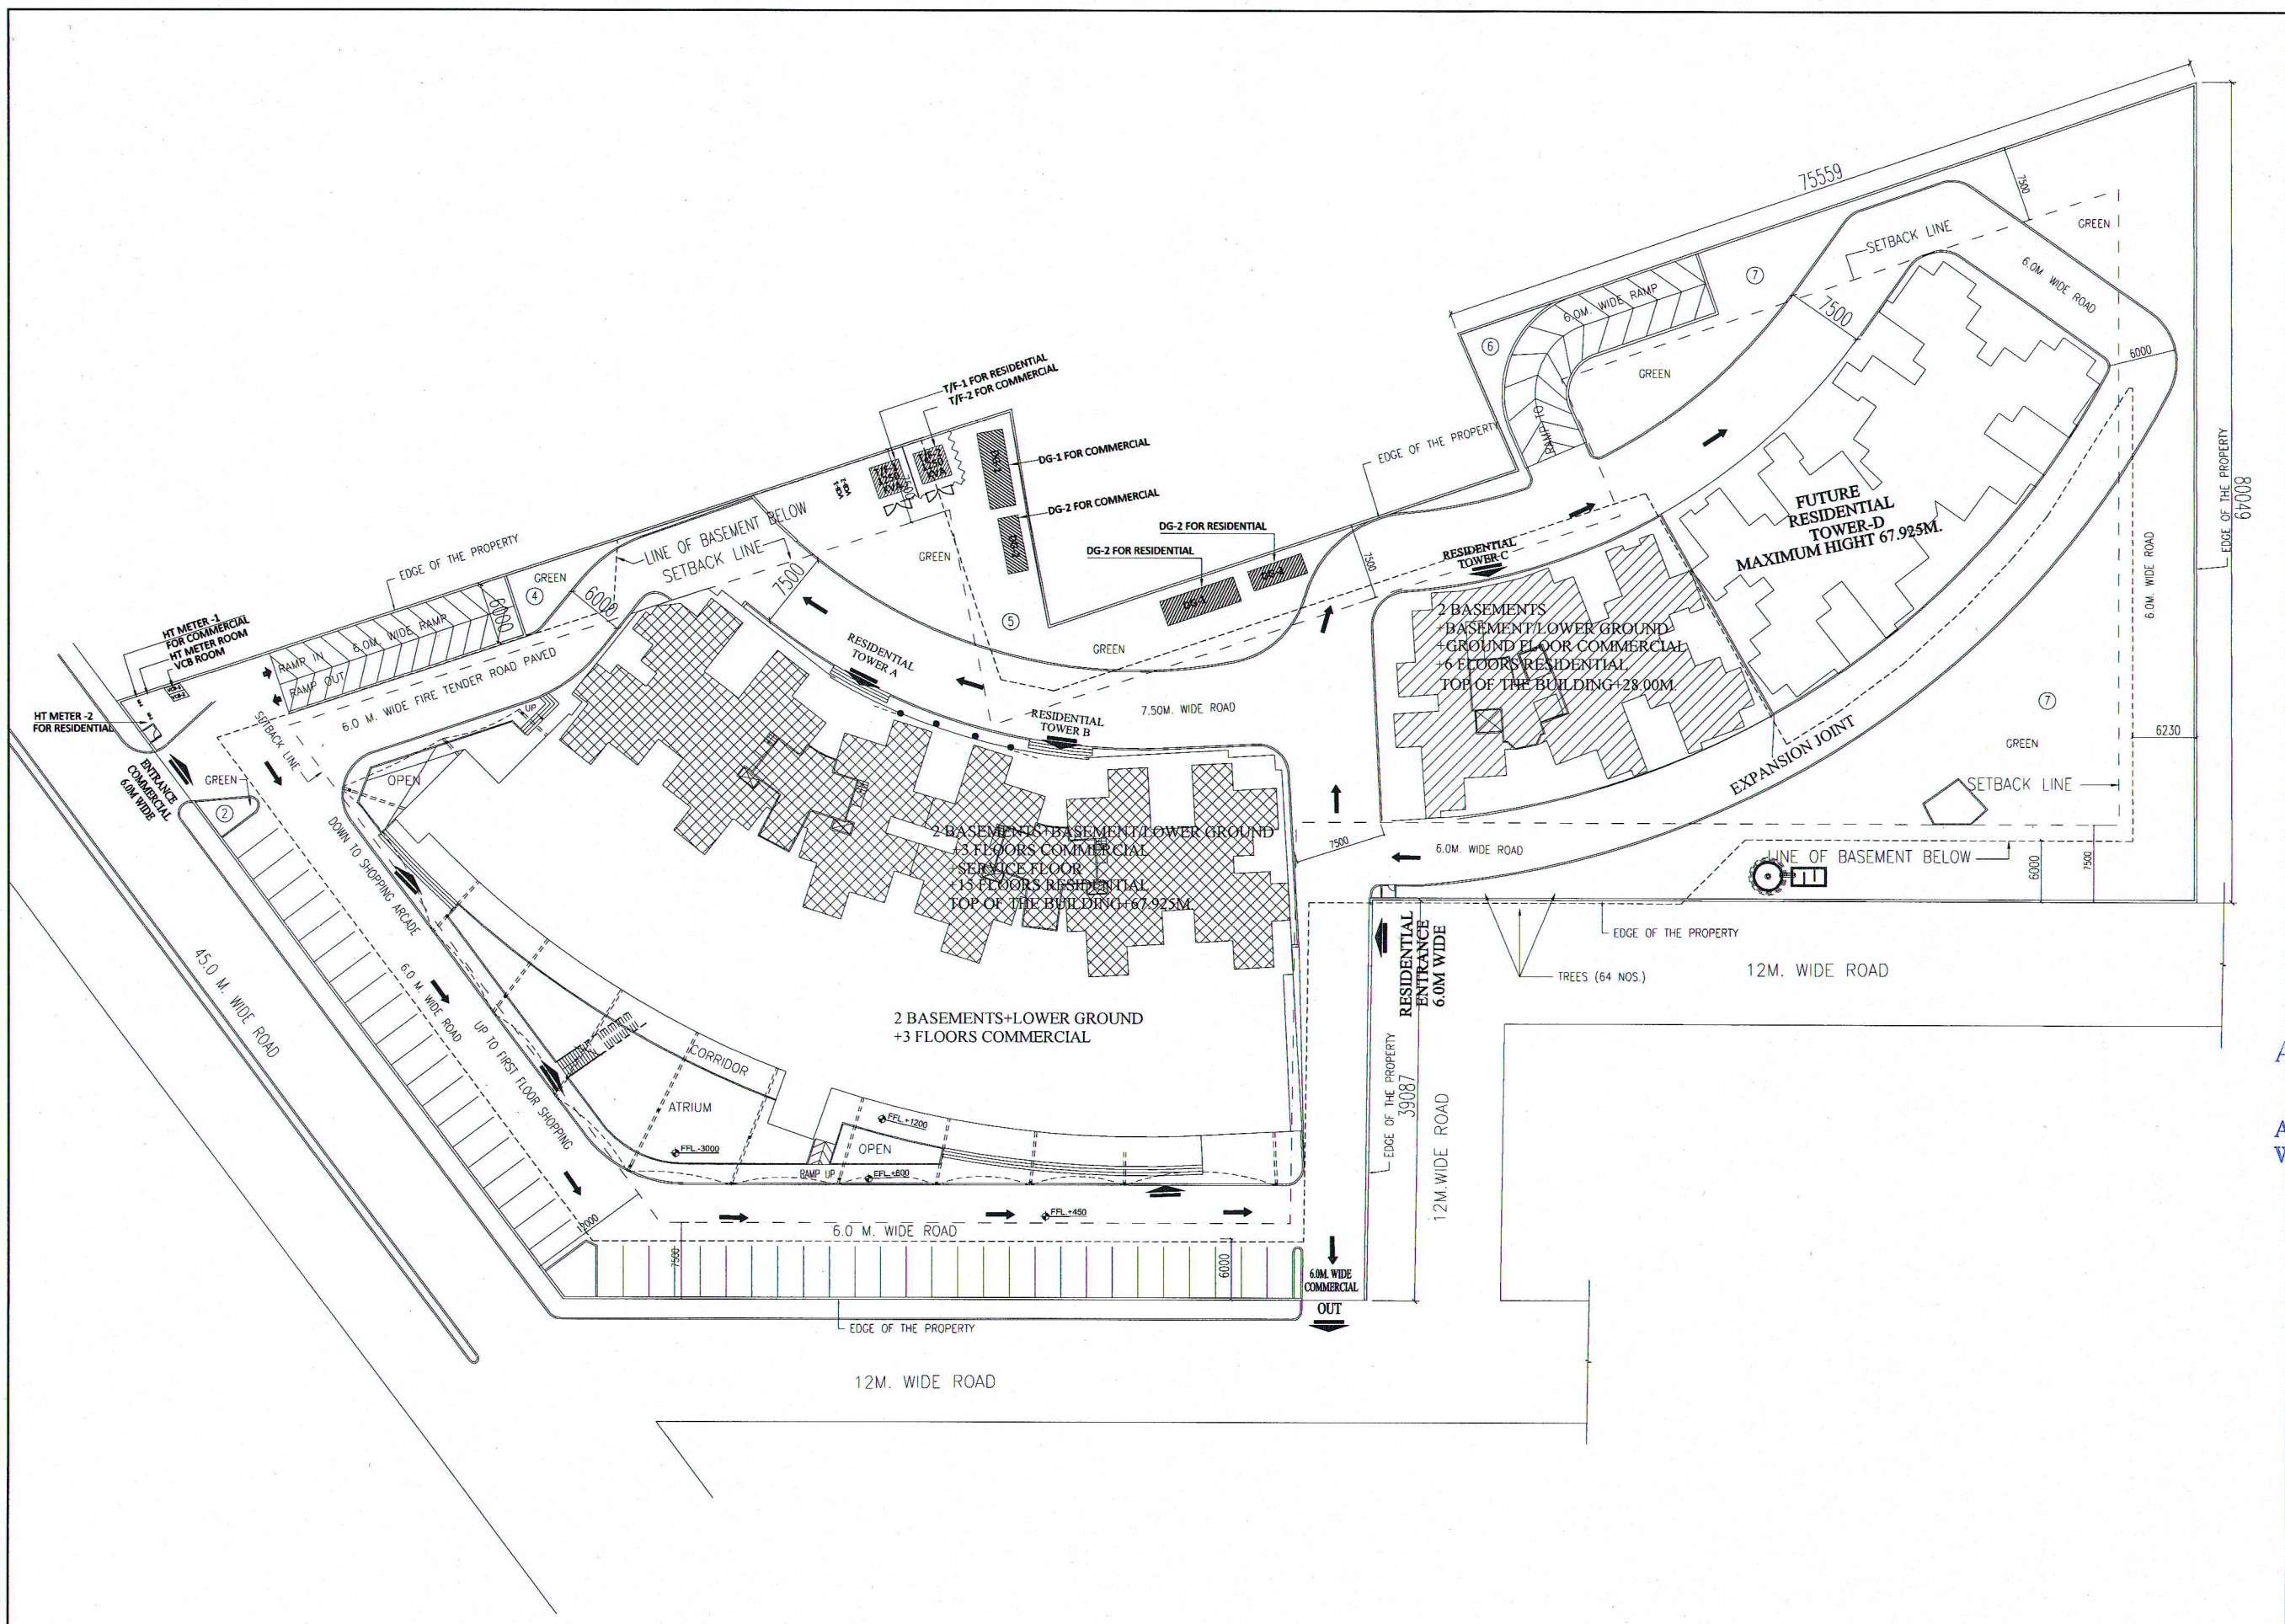

NOTES:-

1. ALL DIMENSIONS ARE IN MILIMETER.
2. ALL LEVELS ARE IN MILIMETER.
3. ALL THE AREAS INDICATED ARE IN SQ.M.
4. COLUMNS ARE ONLY INDICATIVE AND WILL BE AS PER RELEVANT STRUCTURAL DRAWINGS.

COVERED AREA

KEY PLAN

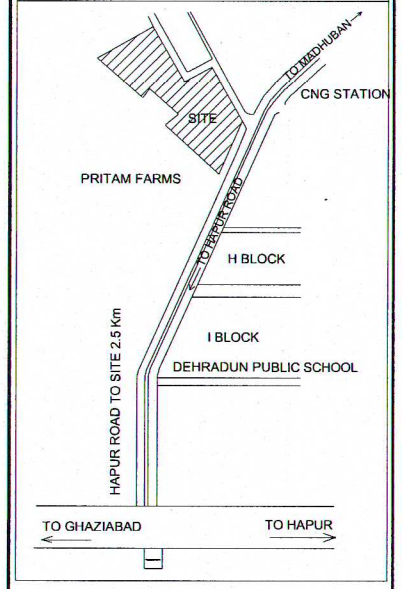

ANURAG GUPTA
B.ARCH. M.C.A.
Reg. No. CA/85/9138,
Architects And Interior Designer.
WB-64, Shakarpur, Delhi-110092

SUBMISSION DRAWINGS

OWNER
M.S.S. INFRACON PVT.LTD. 15, G.T. ROAD, CHAUDHARY COMPLEX, CHAUDHARY MOR GHAZIABAD

OWNER'S SIGNATURE
Mr.ANKIT GUPTA
Director

ARCHITECT'S SIGNATURE
Architect
ANURAG GUPTA
Registration No.CA/85/9138

PROJECT
PROPOSED MIXED LANDUSE BUILDING FOR M/S.M.S.S.INFRACON Pvt. Ltd. AT KARPOORI, PURAM SCHEEM, GHAZIABAD

Architect
ANURAG GUPTA

VASTU SRIJAN
ARCHITECTS, ENGINEERS & PLANNERS
E3-34, EXPRESSIONS TOWER, SEC-14, KAUSHAMBI, GHAZIABAD
PHONE 011-64609610, email address :- vastusrijan@yahoo.co.in

DRAWN BY	Harbans	SCALE	1=400	PLOT No.	--
CHECKED BY	AG	DATE	18.01.16	JOB No.	1501
DRG.TITLE				DWG. No.	
ELECTRICAL LAYOUT SITE PLAN				1501/R101	