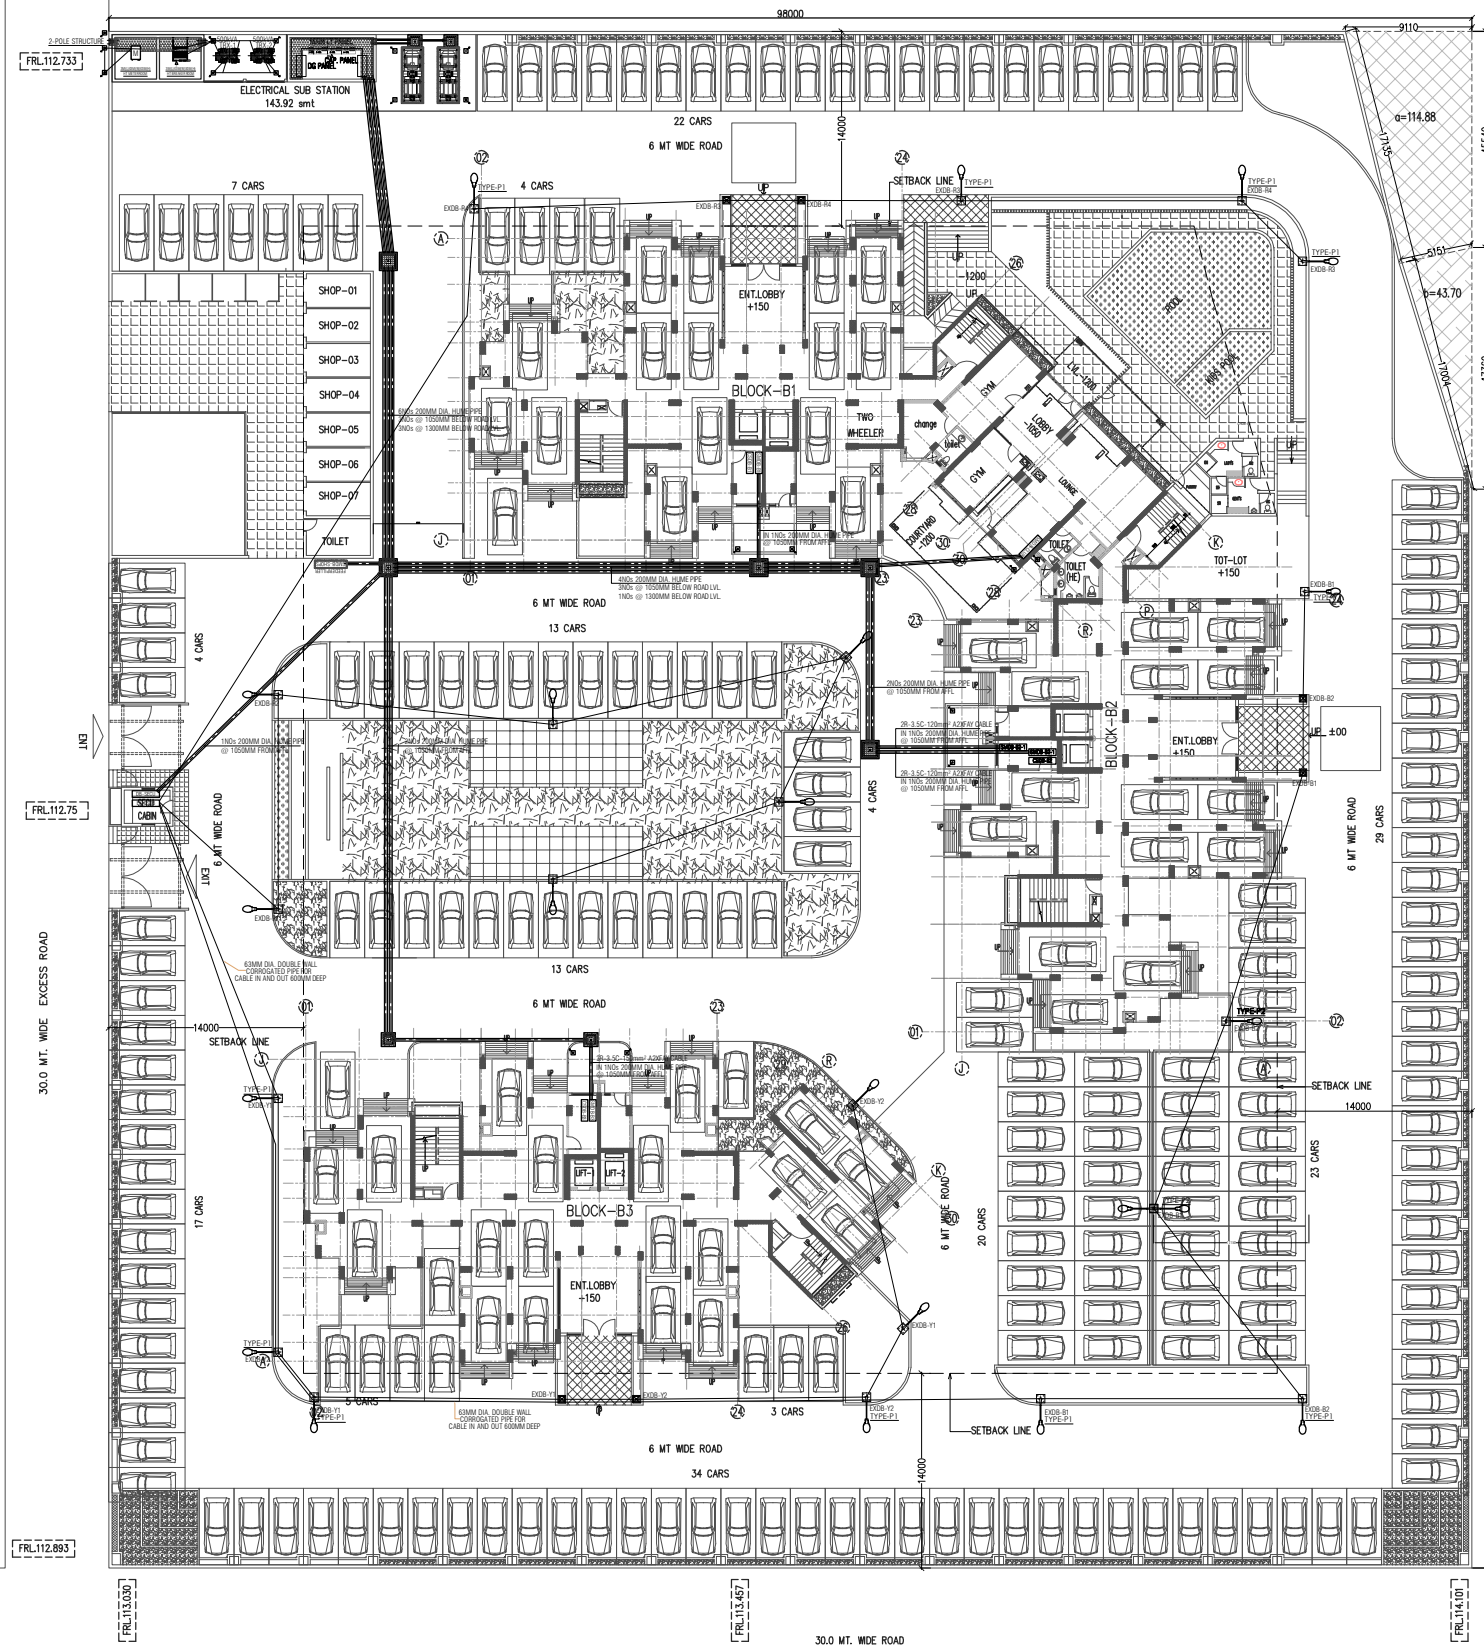

1: THIS DRAWING SHOULD BE READ & NOT MEASURED.
2: ALL DIMENSIONS ARE IN MM, UNLESS OTHERWISE SPECIFIED.
3: DRAWINGS TO BE CHECKED PROPERLY & IN CASE OF ANY AMBIGUITY, SAME SHOULD BE BROUGHT TO THE NOTICE OF THEARCHITECT OR ENGINEER IN CHARGE.
4: TOC REPRESENTS TOP OF RCC SLAB & FFL REPRESENTS FLOOR FINISH LEVEL.
5: ALL CIVEN DIMENSIONS IN THE DRAWINGS ARE STRUCTURAL/MASONRY DIMENSIONS.
6: ALL THE DRAWINGS SHOULD BE READ IN CONJUNCTION WITHRELEVANT STRUCTURE & SERVICE DRAWINGS.

THIS DRAWING IS THE PROPERTY OF STUDIO9491 & MUST NOT BE PASSED ON TO ANY PERSON OR BODY NOT AUTHORISED BY US TO RECEIVE IT NOR BE COPIED OR OTHERWISE MADE USE OF IN FULL OR IN PART BY SUCH PERSON OR BODY WITHOUT OUR PRIOR PERMISSION IN WRITING.

PARKING DETAIL:
* REQUIRED PARKING = 288 (1ECS/100 SMT)
* PROPOSED PARKING:
* a) STILT PARKING =50
* b) OPEN PARKING =222
*TOTAL PARKING (a+b)=272

MANDATORY GREEN:
* REQUIRED GREEN @ 10%= 1082.0 SMT
* PROPOSED GREEN:
* a) GREEN=01 =552.96 SMT.
* b) GREEN=02 =537.82 SMT.
*TOTAL PROPOSED (a+b+c)=1090.78 SMT

REV.NO.	DESCRIPTION	DSGN	DRAWN	CHKD	APVD	DATE
R-0		RAMAN	ANAND	RAMAN	RAMAN	APRIL'17

REVISION

CLIENT: ANSAL API — ANSAL PROPERTIES & INFRASTRUCTURE Ltd.

ARCHITECT: STUDIO 9491, C-9/9560 VASANTKUNJ, NEW DELHI. 110070.

ENGINEERING: STRUCTURE: SRISHTI PROJECT-CONSULTANTS PVT LTD. PLUMBING:DEEPAK ASSOCIATES ELECTRICAL:POWER PLANET SERVICES

PROJECT: PROPOSED GTOUP HOUSING-3 AT SECTOR -G, POCKET-5, SUSHANT GOLF CITY, HIGHTECK TOWNSHIP, LUCKNOW

SCALE: 1:200

	NAME	SIGN	DATE
DSGN	RAMAN		
DRWN	ANAND		
CHKD	RAMAN		
APVD	RAMAN		

DRAWING TITLE: SITE LAYOUT PLAN

DRG. NO. B1/B2/B3-WD-0019

SHEET SIZE: A1 — REV. R-0

RELEASED FOR: ☐ PRELIMINARY ☐ TENDER ☒ INFORMATION ☐ APPROVAL ☐ CONSTRUCTION