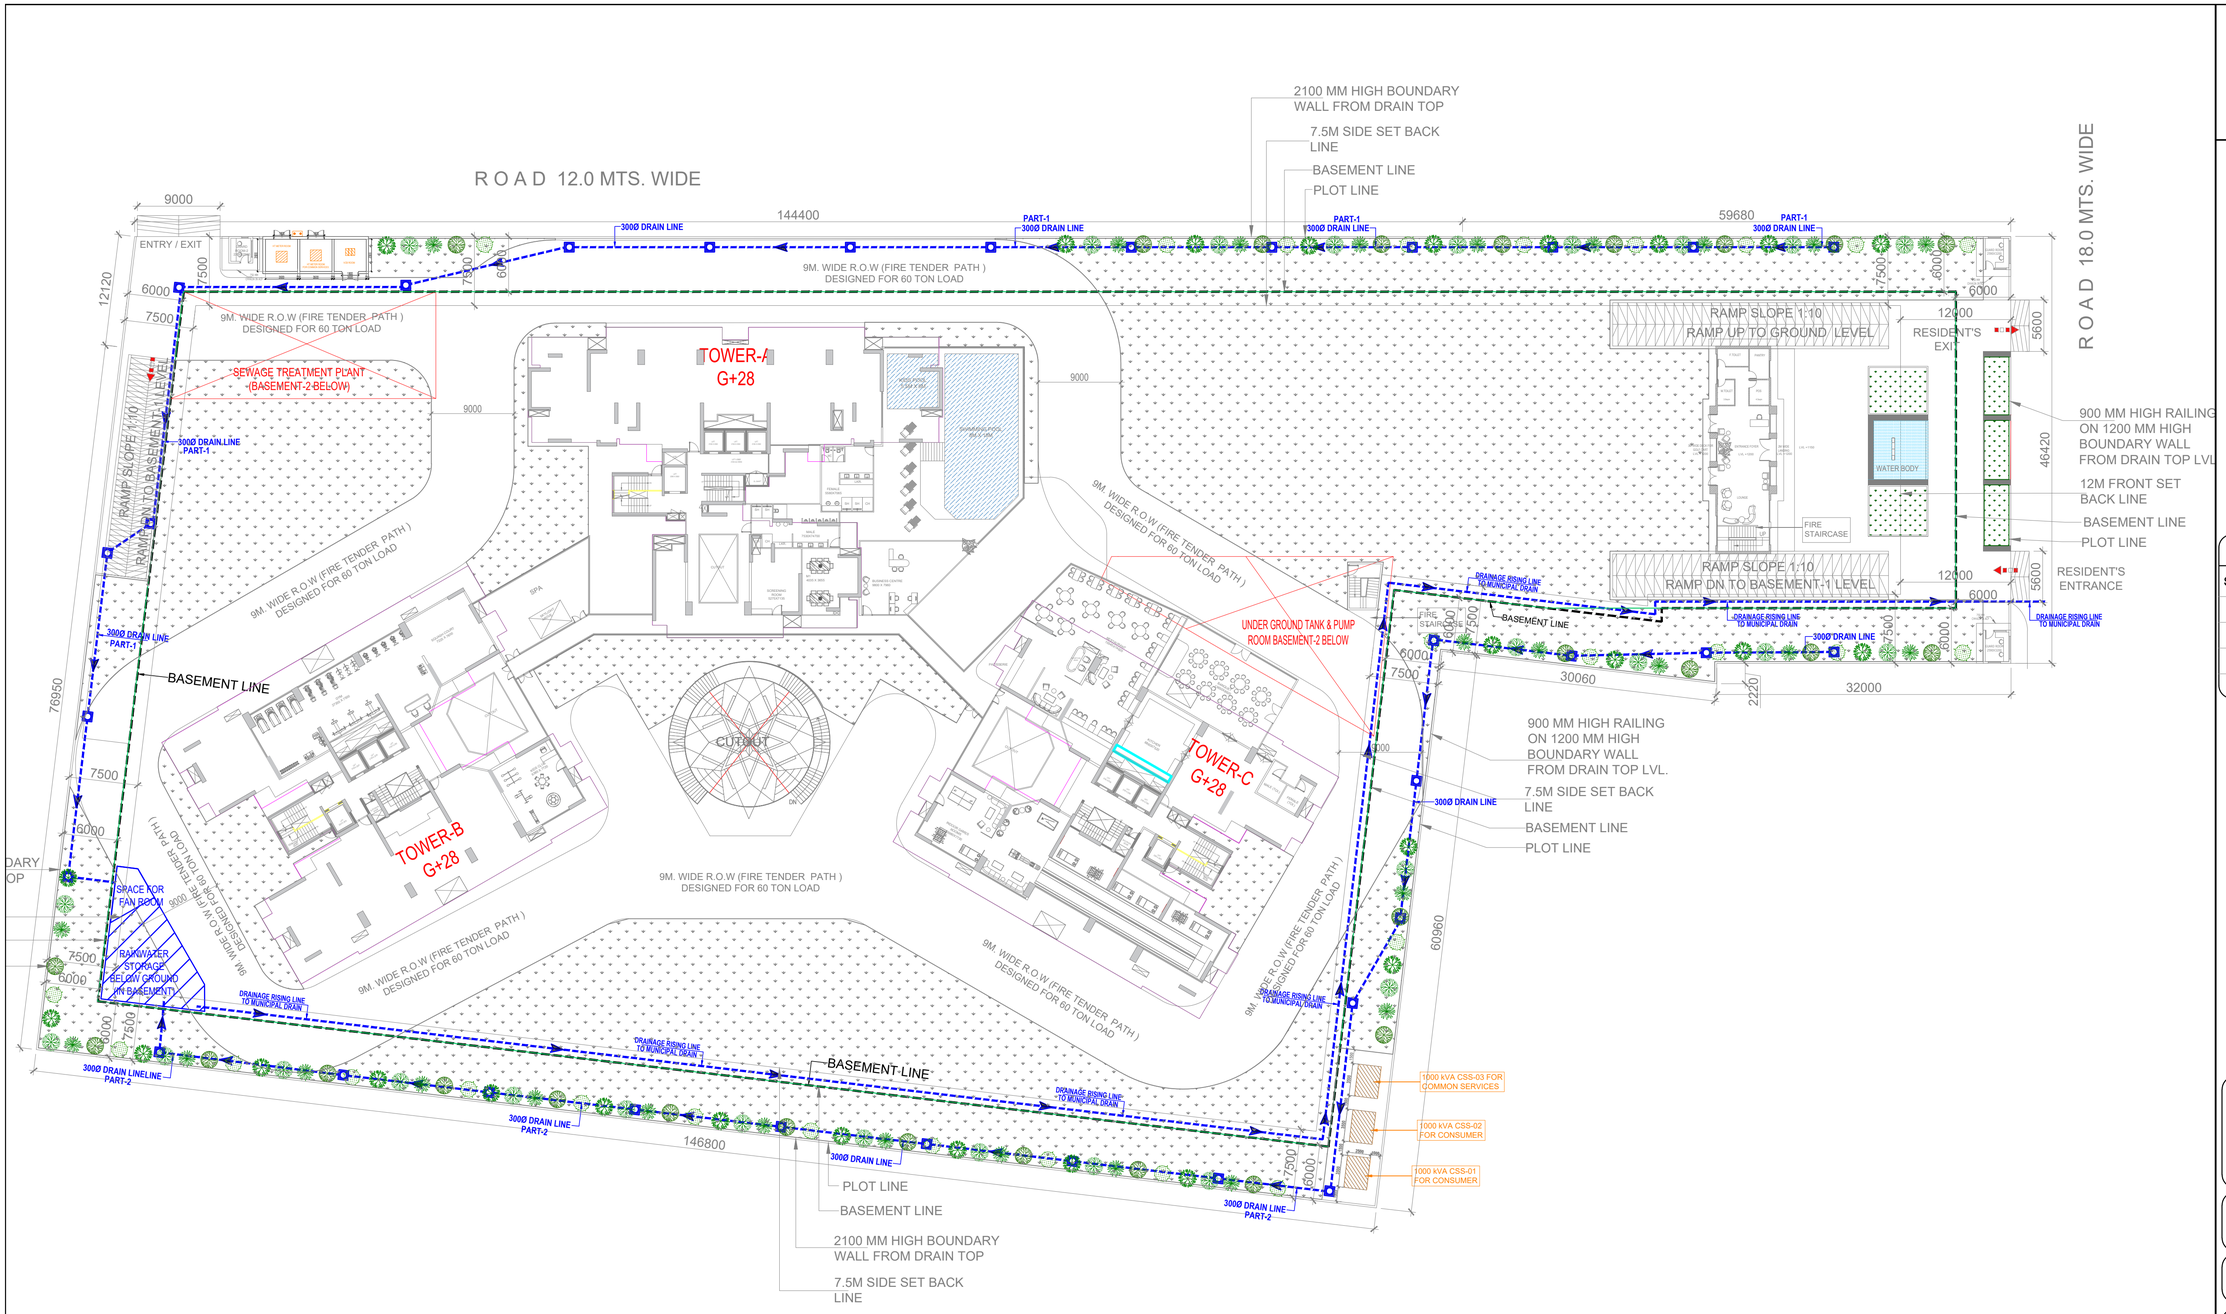

OWNER SIGN	ARCHITECT SIGN

LEGEND :

S. No.	SYMBOL	DESCRIPTION
1.	C.P.	CATCH PIT
2.		UNDER GROUND DRAIN
3.		BASEMENT LINE

Project
PROPOSED GROUP HOUSING FOR GREEN BAY INFRASTRUCTURE PRIVATE LIMITED AT PLOT NO. GH-2, GREENBAY, GOLF VILLAGE, TS-06, SECTOR -22D, YAMUNA EXPRESS WAY, DISTRICT GAUTAM BUDDHA NAGAR (U.P.)

Client
GREEN BAY INFRASTRUCTURE PRIVATE LIMITED

Title
SITE PLAN

Subtitle
EXTERNAL DRAINAGE SYSTEM

Drawing released for
- ☐ APPROVAL
- ■ SUBMISSION
- ☐ ADVANCE COPY
- ☐ CONSTRUCTION

Drg. no. Orris Monarch / EX / S-02	Drawn by Kulwant
Scale 1 : 350	Designed by R.K.
Date May 2024	Checked by Anand Havelia

Architects
Confluence
B- 421, NFC, N.D-65,INDIA architecture | Ph- +91-11-29216006 Ph- +91-11-40564768 urban design | ccs@inconfluence.com www.inconfluence.com hospitality | Member of IGBC ISO - 9001 : 2000 interiors

Services Consultant
Cespl Consultants Pvt. Ltd.
B - 67, Sector - 67, Noida - 201 301
Tel : (0120) 3225400 / 3225401
e mail : mail@cespl.in, website : www.cespl.in