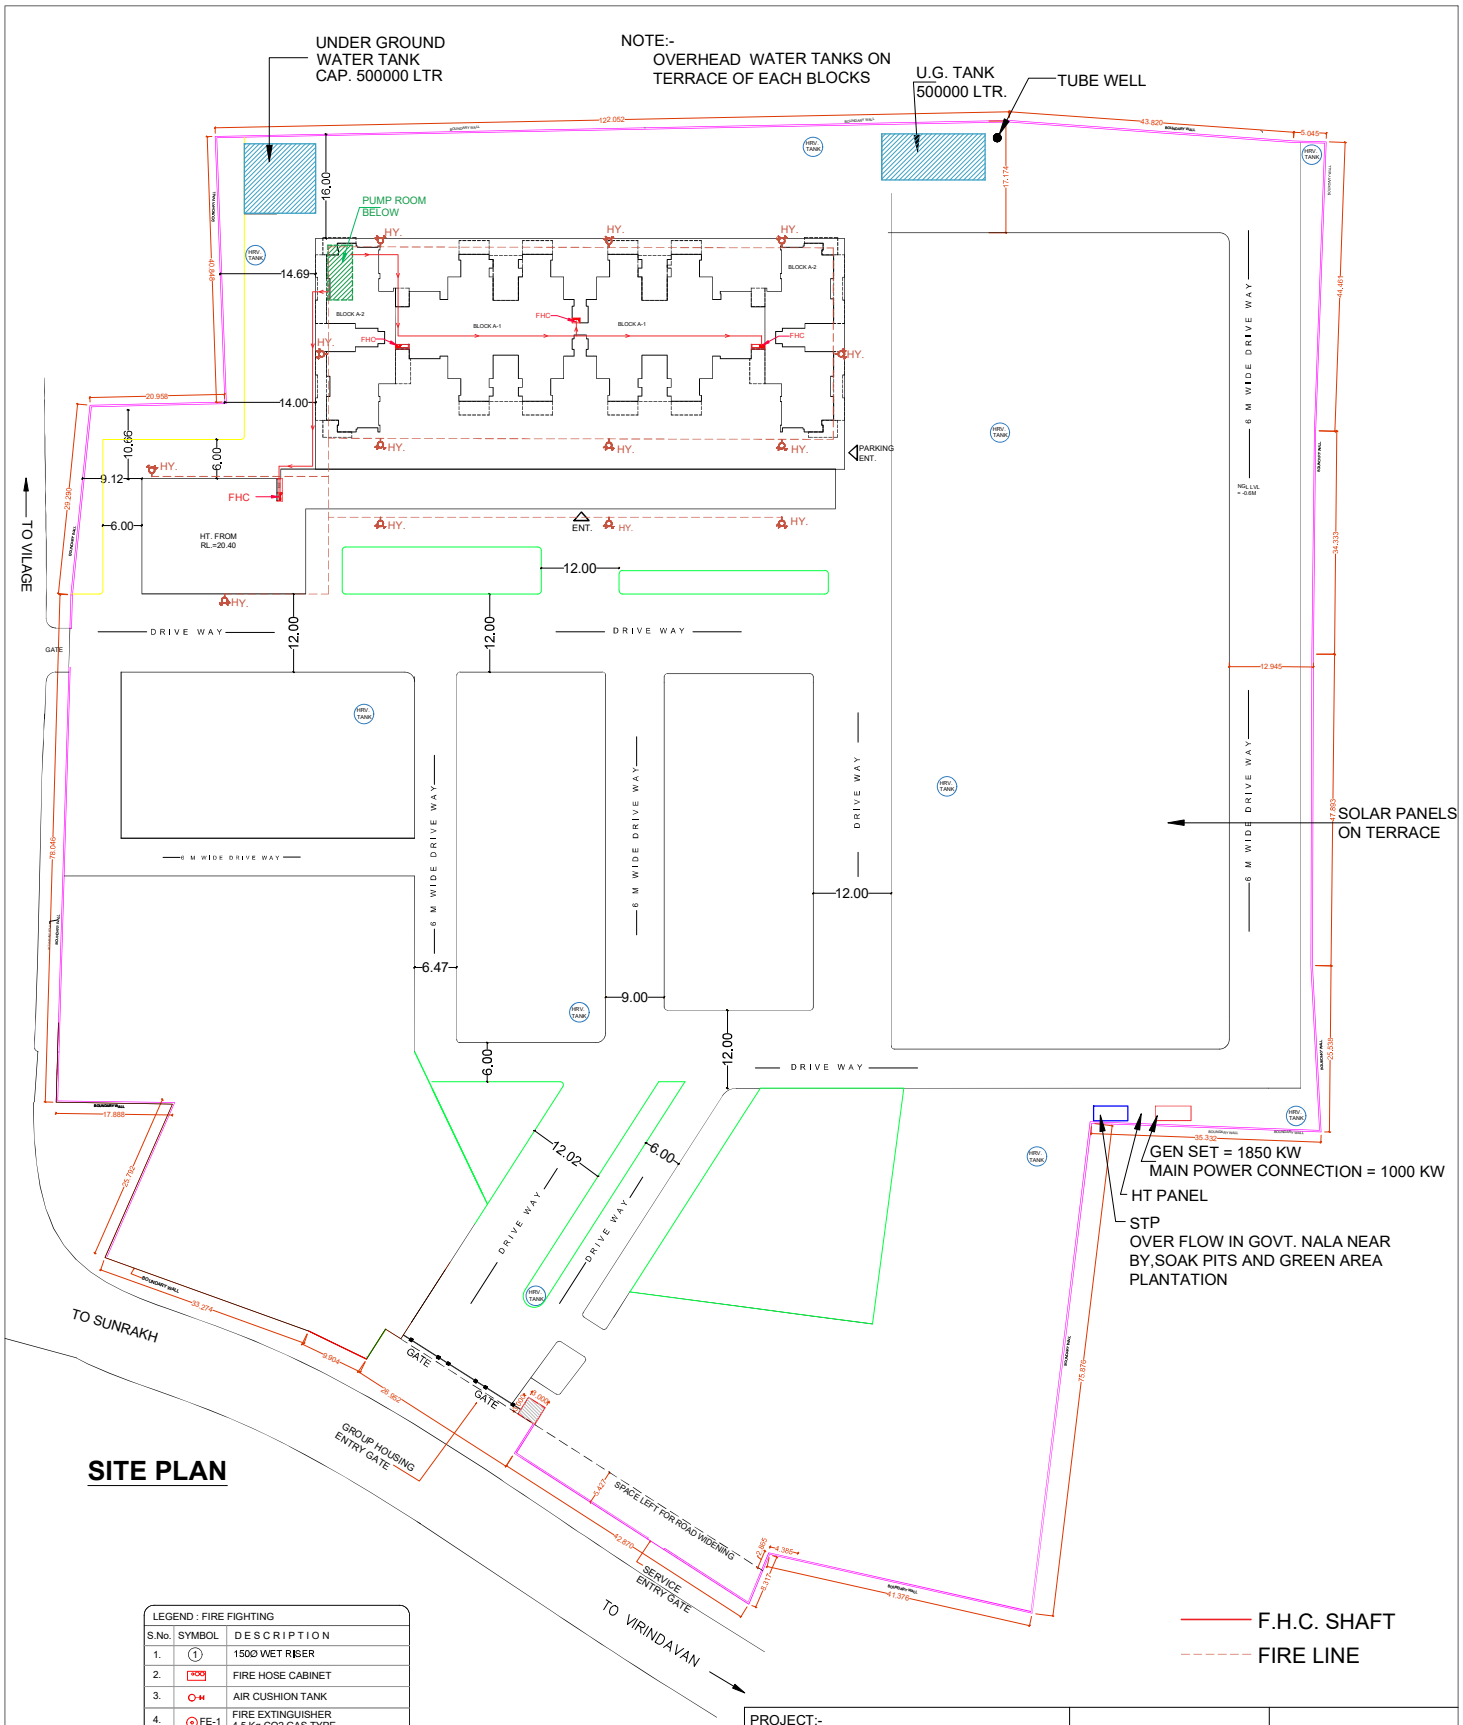


## SITE PLAN

| LEGEND : FIRE FIGHTING | | |
|---|---|---|
| S.No. | SYMBOL | DESCRIPTION |
| 1. | 1 | 150Ø WET RISER |
| 2. | FHC | FIRE HOSE CABINET |
| 3. | | AIR CUSHION TANK |
| 4. | FE-1 | FIRE EXTINGUISHER 4.5 Kg CO2 GAS TYPE |
| 5. | FE-2 | FIRE EXTINGUISHER 6 KG. DRY CHEMICAL POWDER TYPE |
| 6. | C | CO2 CYLINDER |
| 7. | | FIRE WATER LINE FOR SPRINKLER SYSTEM |
| 8. | | SPRINKLER |

| LEGEND : ( Fire Alarm System ) | | | |
|---|---|---|---|
| S.No. | SYMBOL | DESCRIPTION | POSITION |
| 1. | | MANUAL CALL POINT ( BREAK GLASS TYPE ) | 1050 |
| 2. | | TALK BACK UNIT | 1200 |
| 3. | | ELECTRONIC HOOTER | 2250 |
| 4. | | SPEAKER | 2250 |
| 5. | HY. | HYDRANT. | |

PROJECT:-

PROP.ADDITIONS & ALTERNATIONS IN GROUP HOUSINGS FOR M/S EXPRESS TOWERS PVT.LTD. M/S HARE KRISHNA ORCHID AT KHASRA NOS. 1182,1183,1159,1160 VILLAGE SUNRAKH, VRINDAVAN, MATHURA , U.P.

SHEET TITLE :

FIRE FIGHTING LAYOUT

BRIJ AGARWAL
B. Arch. M.C.A.
ARCHITECT
CA- 86 - 10154
ARCHITECT'S SIGN

RAMESH CHANDER GOEL
Digitally signed by RAMESH CHANDER GOEL
Date: 2025.12.30 15:42:51 +05'30'

R.C. GOYAL
DIRECTOR :
EXPRESS TOWERS PVT. LTD.
OWNER'S SIGN

**ARCHITECTS :**

\\server\d\1.jpg

ISO 9001 – 2008 CERTIFIED

**BRIJ (INDIA) ARCHITECTS**
F-89, GREEN PARK, NEW DELHI -16.
e-mail id : biarch@rediffmail.com
www.atwin.in

DATE :

SCALE :

DEALT BY :

NORTH:

SHEET NO.

TOTAL SHEETS