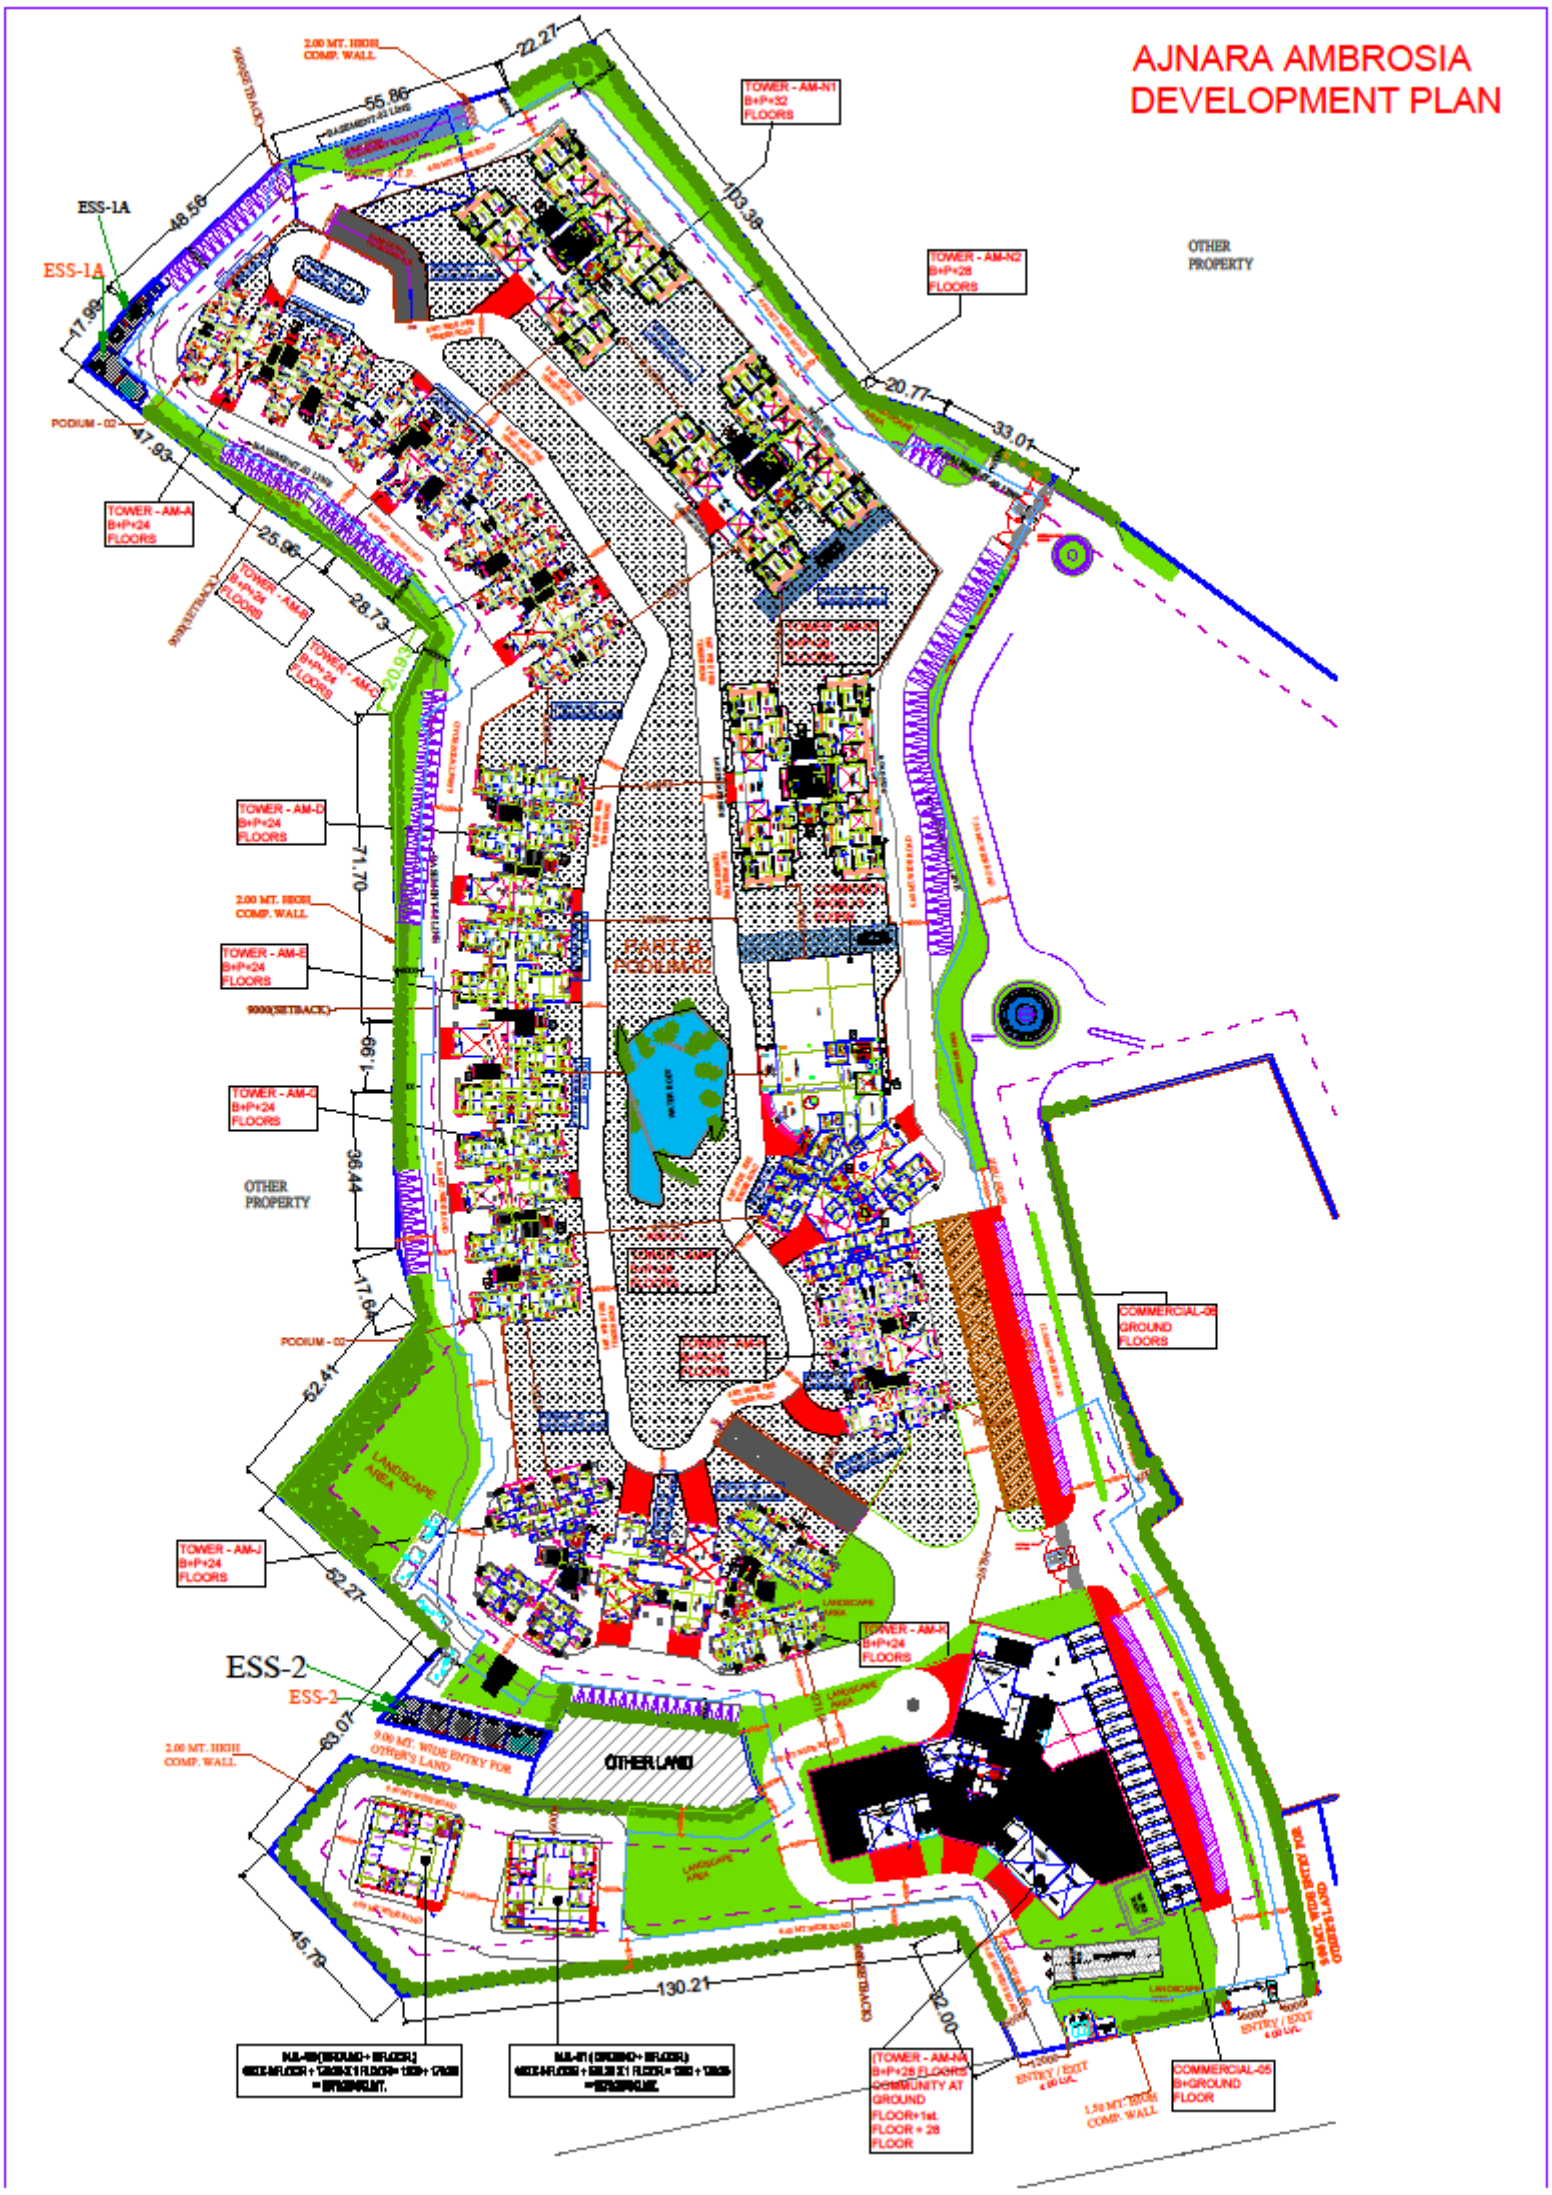
AJNARA AMBROSIA
DEVELOPMENT PLAN
OTHER PROPERTY
OTHER PROPERTY
OTHER LAND
ESS-1A
ESS-1A
ESS-2
ESS-2
PODIUM - 02
PODIUM - 02
TOWER - AM-N1 B+P+32 FLOORS
TOWER - AM-N2 B+P+28 FLOORS
TOWER - AM-A B+P+24 FLOORS
TOWER - AM-D B+P+24 FLOORS
TOWER - AM-E B+P+24 FLOORS
TOWER - AM-G B+P+24 FLOORS
TOWER - AM-J B+P+24 FLOORS
TOWER - AM-R B+P+24 FLOORS
COMMERCIAL-05 GROUND FLOORS
COMMERCIAL-05 B+GROUND FLOOR
LANDSCAPE AREA
2.00 MT. HIGH COMP. WALL
9.00 MT. WIDE ENTRY FOR OTHER'S LAND
ENTRY / EXIT
55.86
22.27
48.56
17.99
47.93
25.96
28.73
20.93
71.70
66.1
36.44
17.64
52.41
52.27
63.07
45.79
130.21
32.00
103.38
20.77
33.01