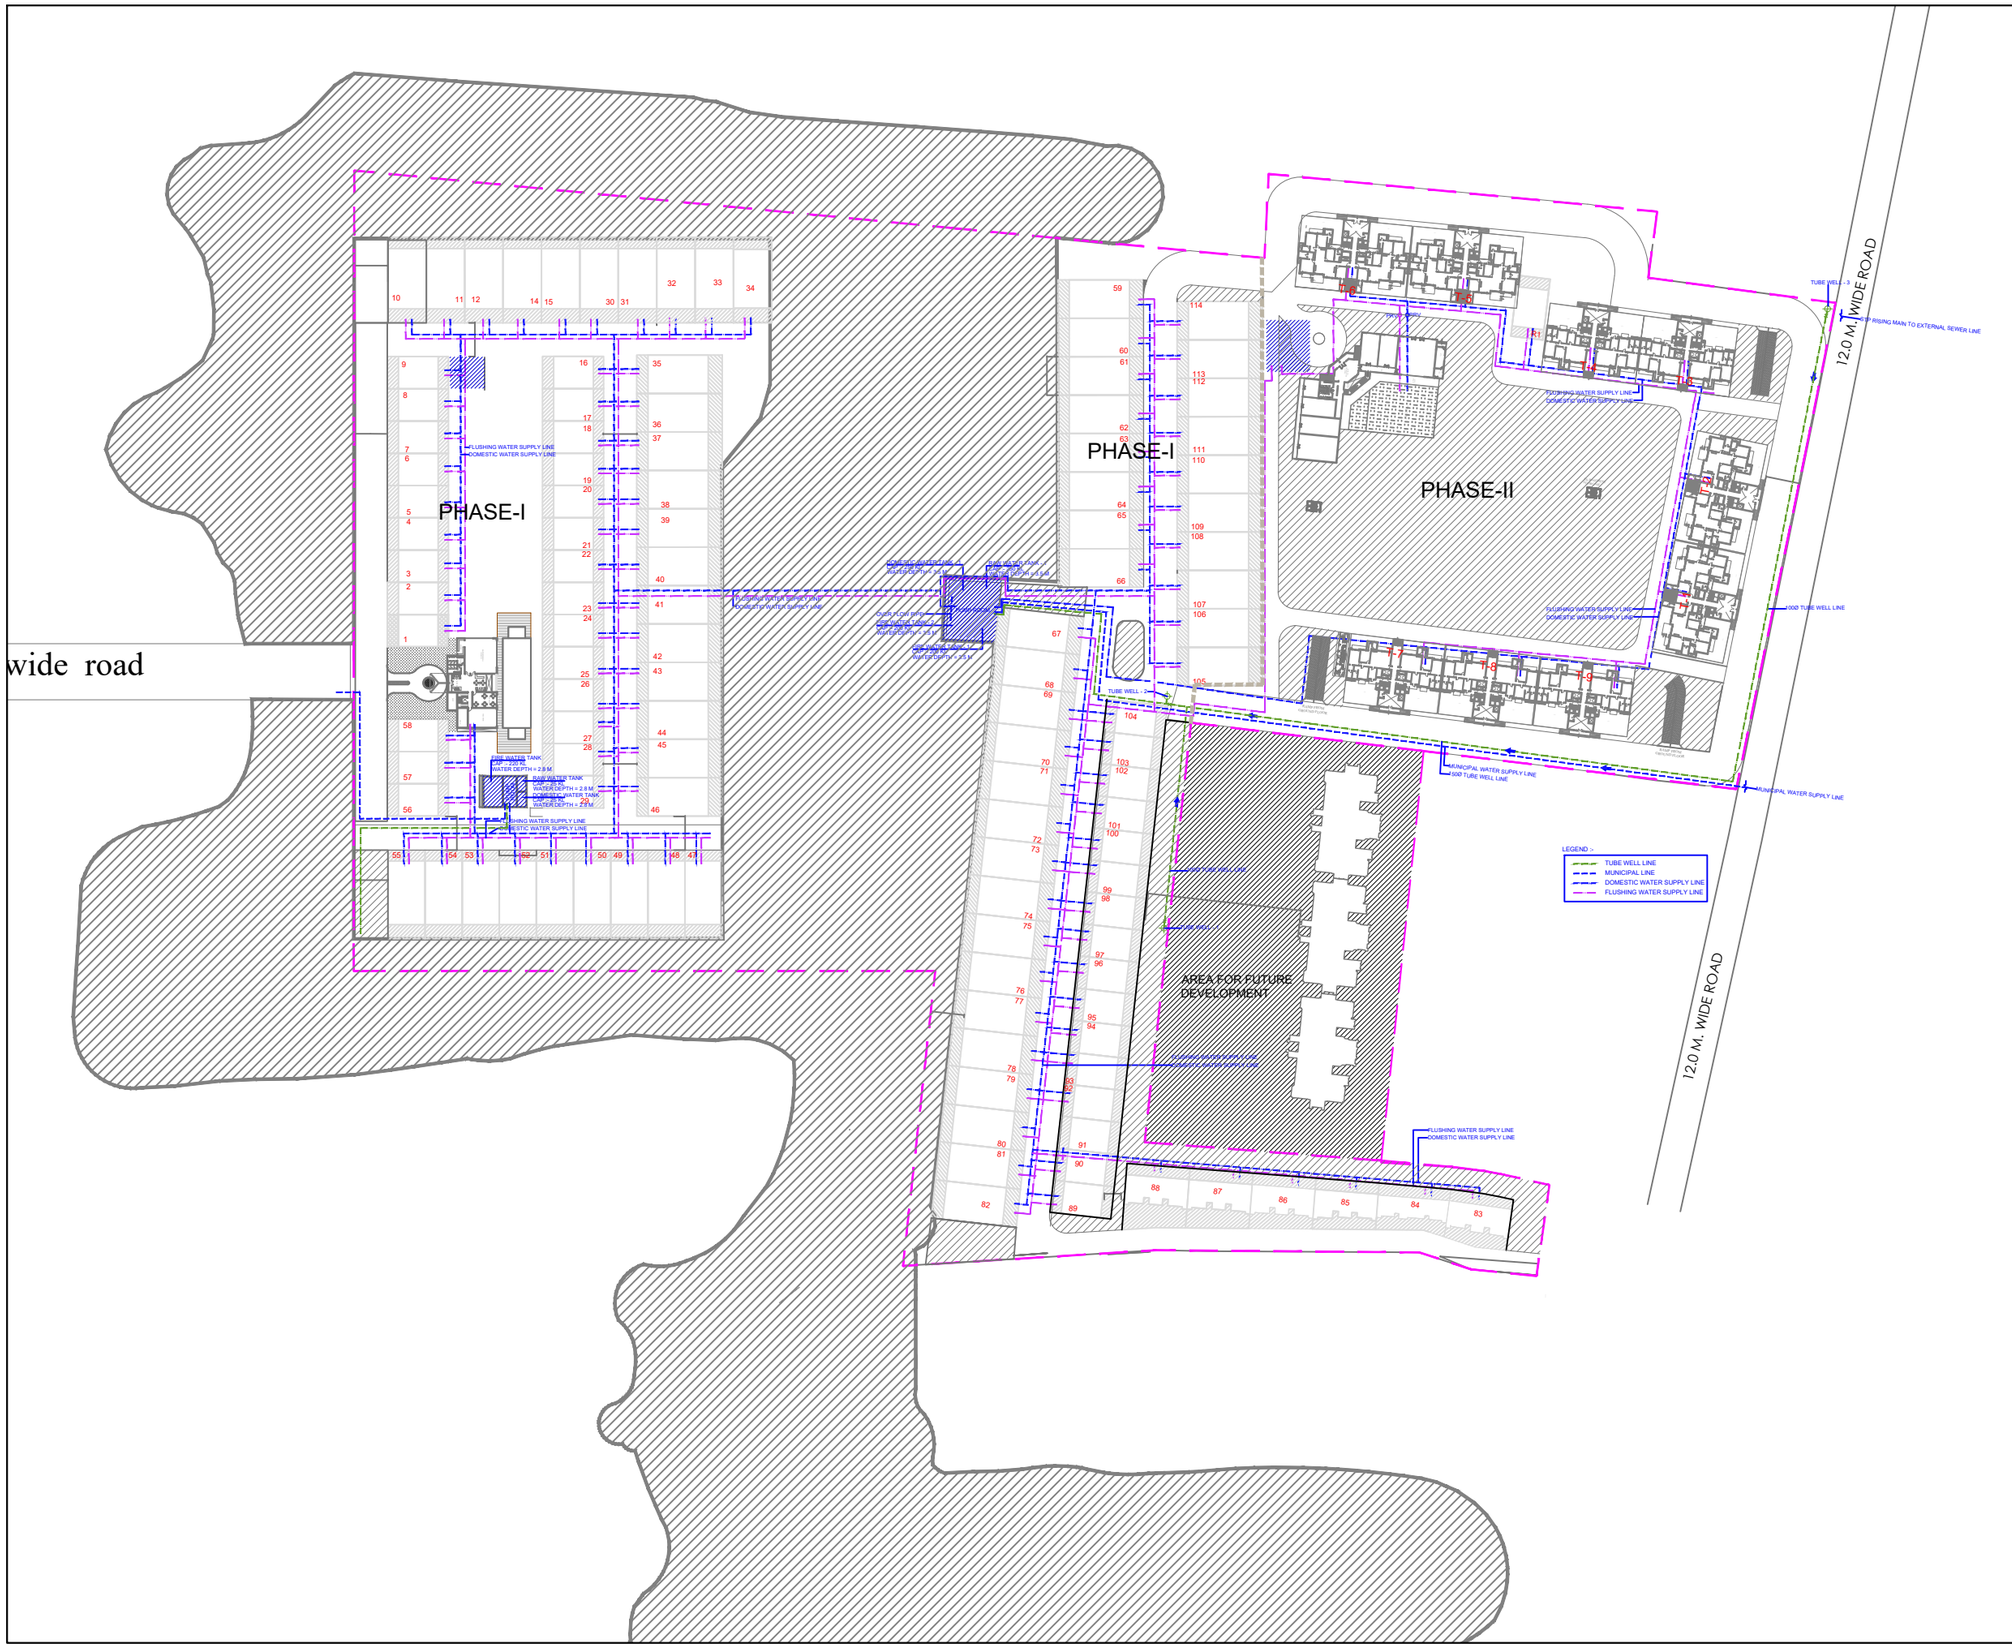


SUBMISSION DRAWING

PLOT BOUNDARY

SHEET TITLE

SERVICES PLAN ( WATER SUPPLY )

OWNER:

M/s CELERITY INFRASTRUCTURE PVT. LTD.
PLOT NO. SC-01/C,A2,A4,A6,A11& A12 IN
SPORTS CITY PROJECT, SECTOR-150 NOIDA
(U.P)

PROJECT :

ATS-KINGSTON HEATH

ARCHITECT'S SIGNATURE

OWNER'S SIGNATURE

| DEALT BY | SCALE - | DRG.NO. | NORTH |
|---|---|---|---|
| MOHIT GAHLAUT | 1:1000 | | |
| CHECKED BY | DATE - | | |
| KAMAL NARAYAN | JAN - 2017 | | |