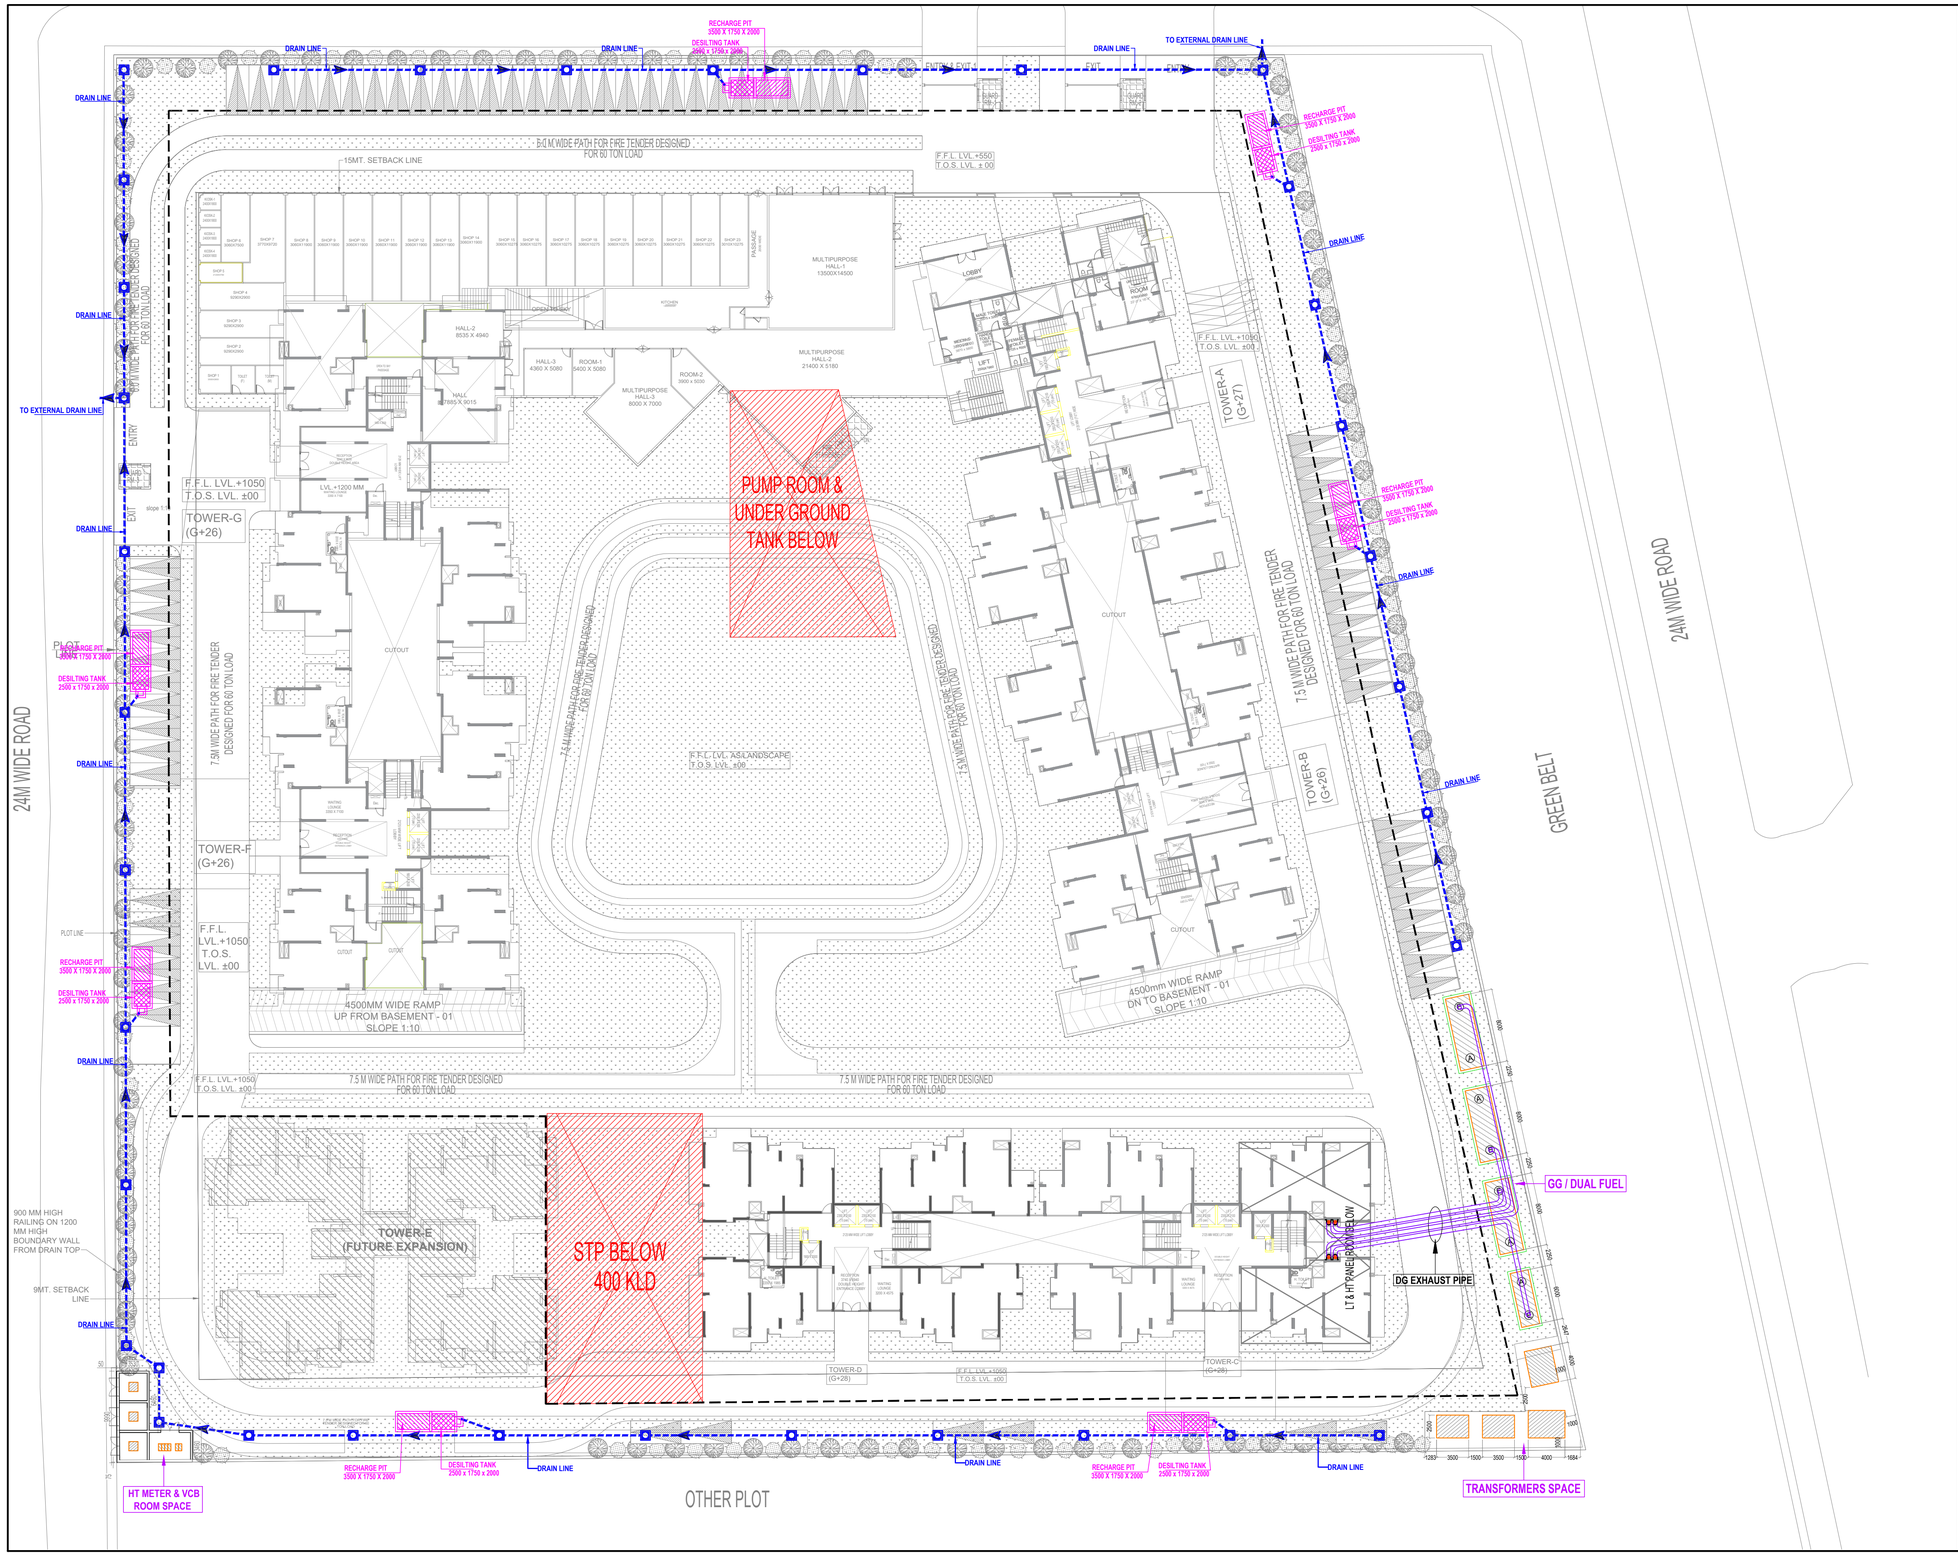

LEGEND :

S. No.	SYMBOL	DESCRIPTION
1.	C.P.	CATCH PIT
2.		UNDER GROUND DRAIN
3.		RAIN WATER HARVESTING

Rev. no.	Date	NO.OF PRINTS	Revision
R 01	18-12-2023	----	for Rera Submission

Project
PROPOSED GROUP HOUSING FOR
M/S GOLF GREEN MANSIONS (P) LTD.
AT PLOT NO: - GH-3A,SECTOR -10
GREATER NOIDA,(U.P.)

Title
SITE PLAN

Subtitle
EXTERNAL DRAINAGE LAYOUT

Drawing released for
- ☐ APPROVAL
- ☐ ADVANCE COPY
- ■ SUBMISSION
- ☐ CONSTRUCTION

Drg. no. Elite / EX / S-02	Drawn by Kulwant
Scale 1 :310	Designed by R.K.
Date Oct. 2023	Checked by Anand Havelia

Architects
Confluence
B-421, NFC, N.D-65,INDIA architecture
Ph: +91-11-23216016 Ph: +91-11-40394766 urban design
crea@confluence.com www.crconfluence.com hospitality
Member of IGBC ISO : 9001 : 2000 interiors

Services Consultant
Consummate Engineering Services (P) Ltd.
cespl
Noida Office : B - 67, Sector - 67, Noida - 201 301
Tel : (0120)6943500 (23 Lines)
Lko. Office : R 006, Rohtas Plumeria, Gomti Nagar, Lucknow
e mail : mail@cespl.in, website : www.cespl.in