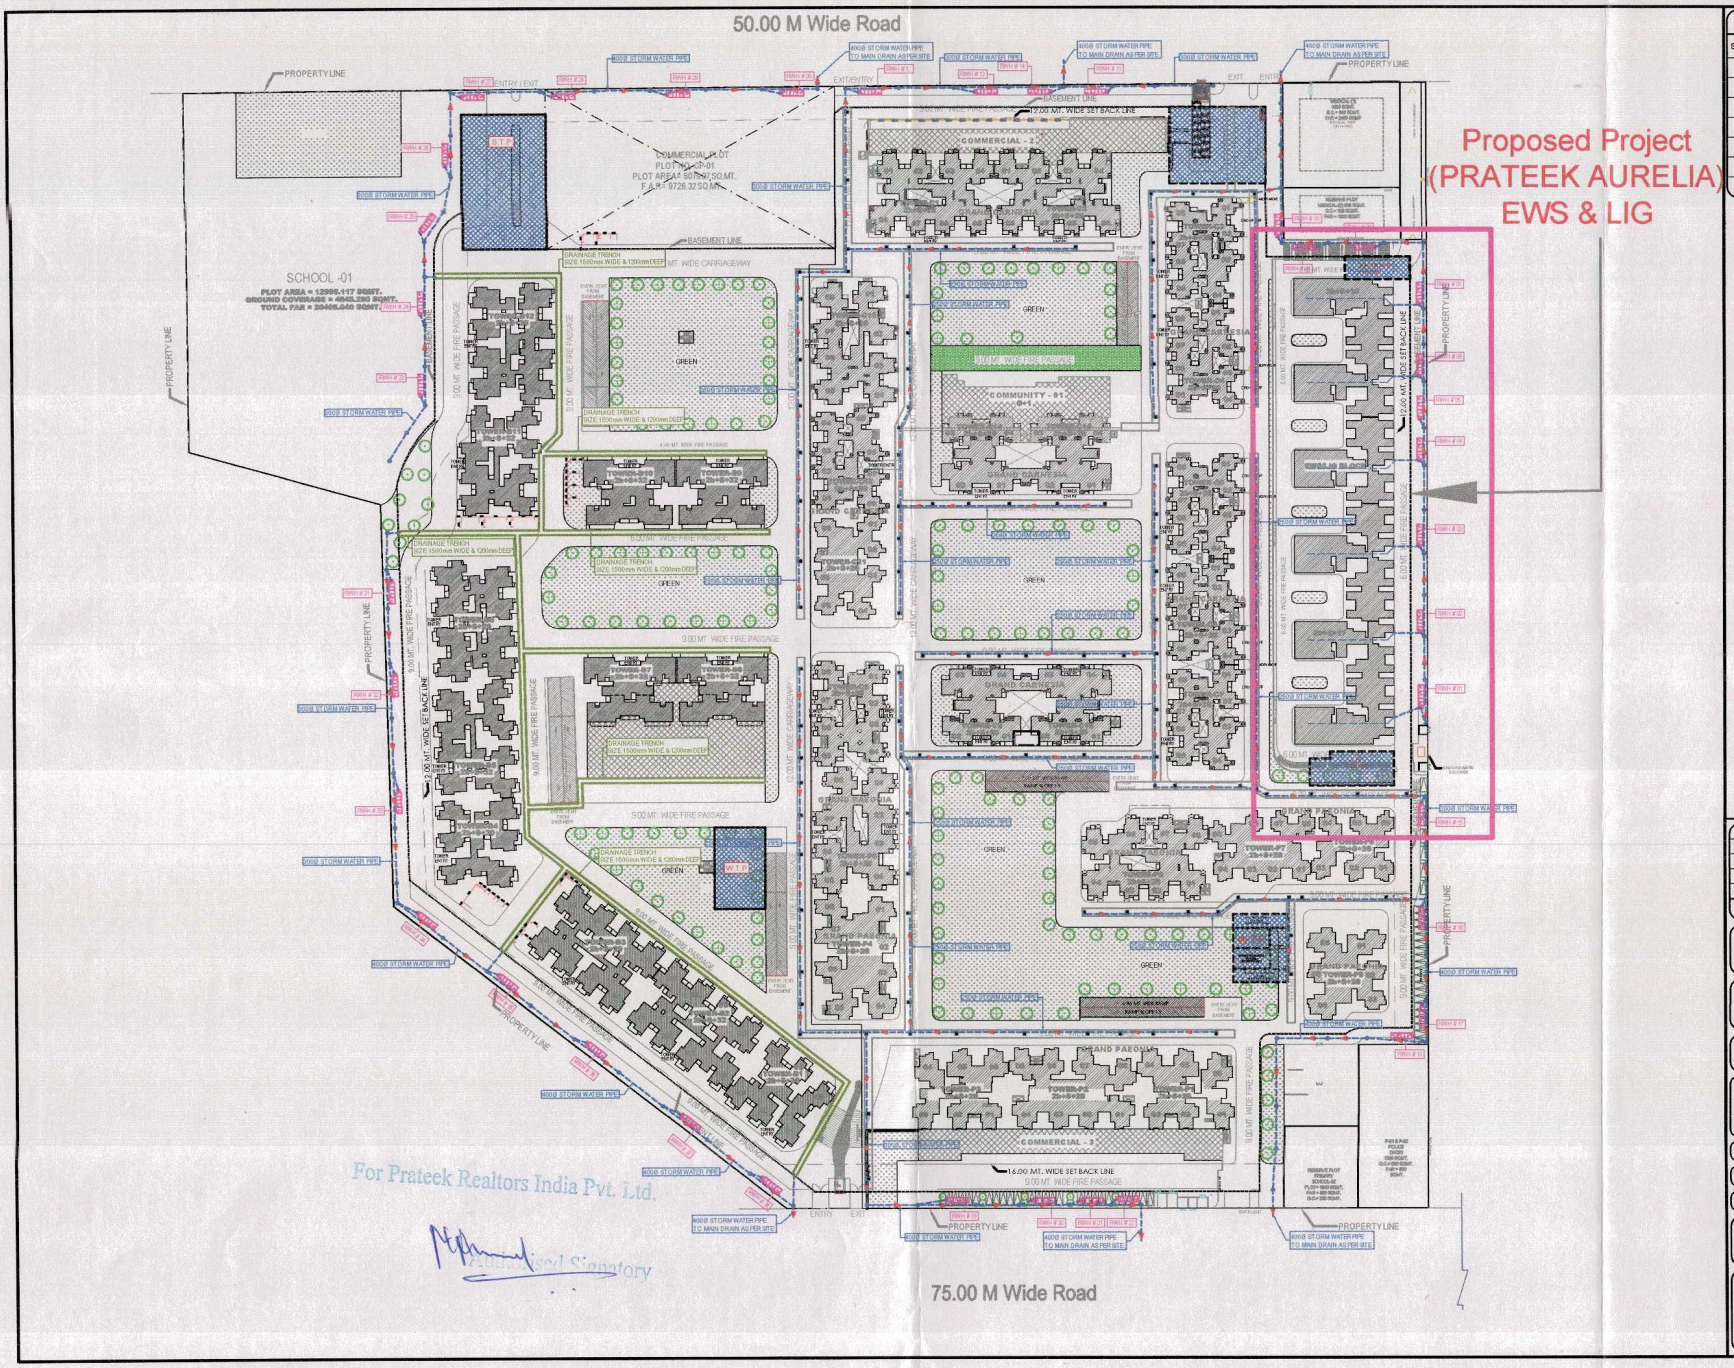

LEGEND :

S. No.	SYMBOL	DESCRIPTION
1.	C.P.	CATCH PIT
2.		UNDER GROUND PIPE DRAIN
3.		CATCH PIT (SIZE 1200x600mm)
4.		CATCH PIT (SIZE 450x600mm)
5.		RAIN WATER HARVESTING
6.		DRAINAGE TRENCH
7.		BASEMENT RETAINING WALL

Rev. No.	Date	Revision

project
PRATEEK GRAND CITY
SIDDHARTH VIHAR , GHAZIABAD

title
SITE PLAN

subtitle
EXTERNAL DRAINAGE LAYOUT

drawing released for
- ☐ APPROVAL
- ☐ ADVANCE COPY
- ☒ SUBMISSION
- ☐ CONSTRUCTION

drg. no. PGC / SP / PL - 02	drawn by S.Bhandari
scale 1:900 @ A1	designed by Shakir Shabir
date 02.05.2022	checked by ANAND HAVELIA

architects
Architect Hafeez Contractor
29 Bank Street, Bombay 23. Tel:+91 22 22641520 ———fax:+91 22 22664737
www.architecthafeezcontractor.com email: hafeez@contractor.com

services consultant
Consummate Engineering Services (P) Ltd.
Noida Office : B - 67, Sector - 57, Noida - 201 301
Tel : (0120) 2593500 (30 Lines)
Lko. Office : B 696, Rohtas Plazaola, Gomti Nagar, Lucknow
e mail : cesl@cespl.in, website : www.cespl.in