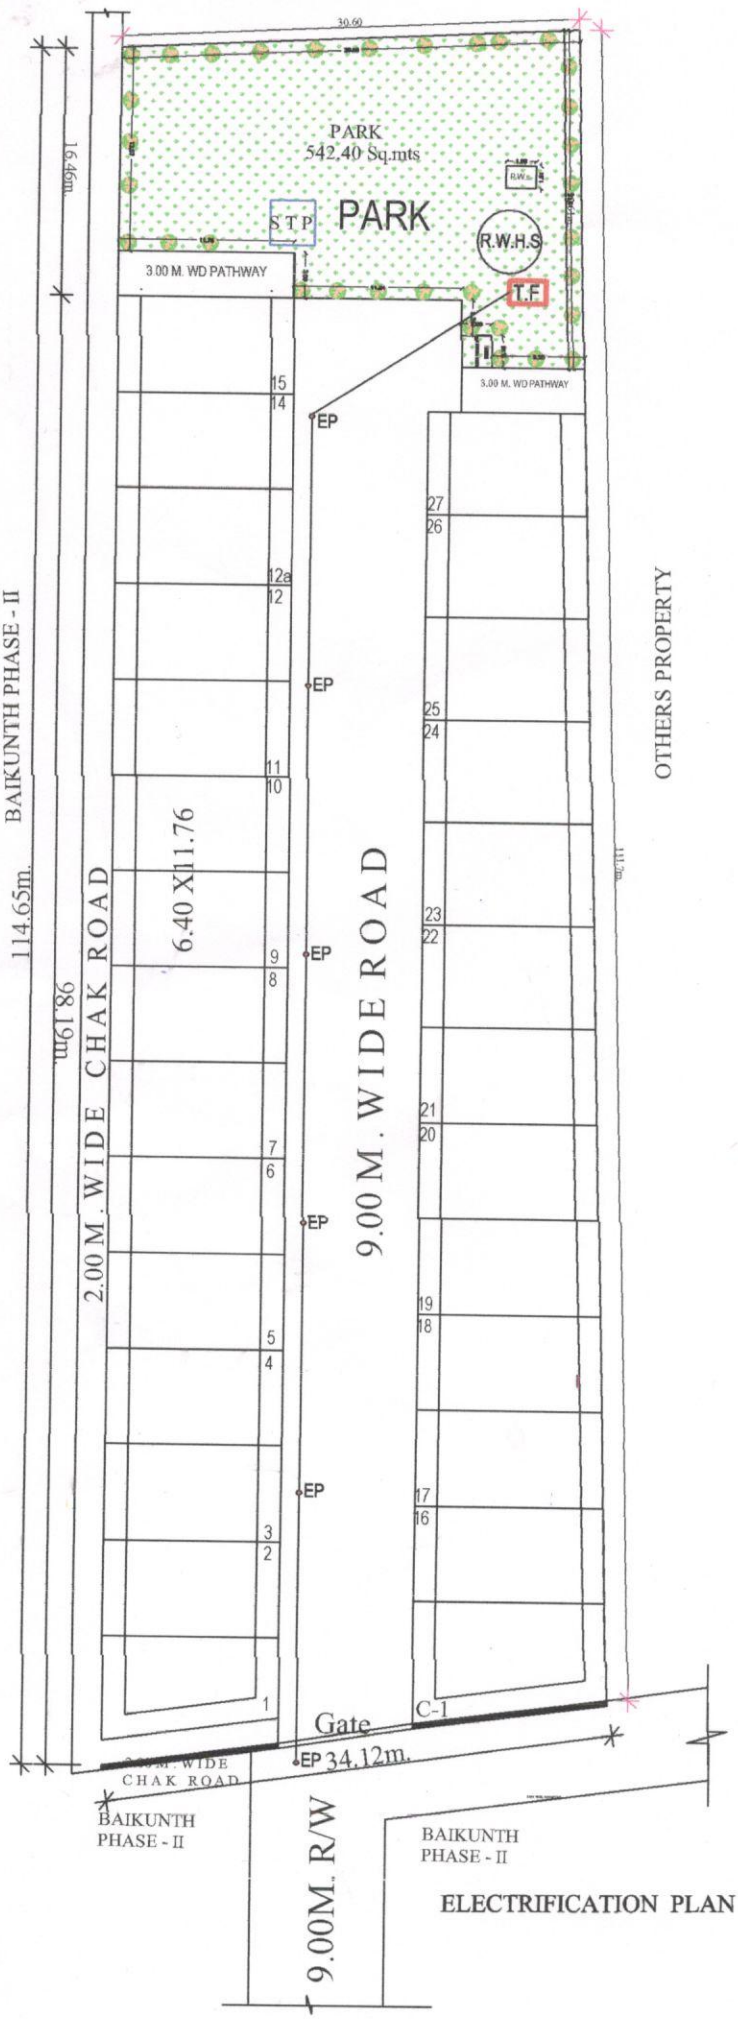

ELECTRIFICATION PLAN

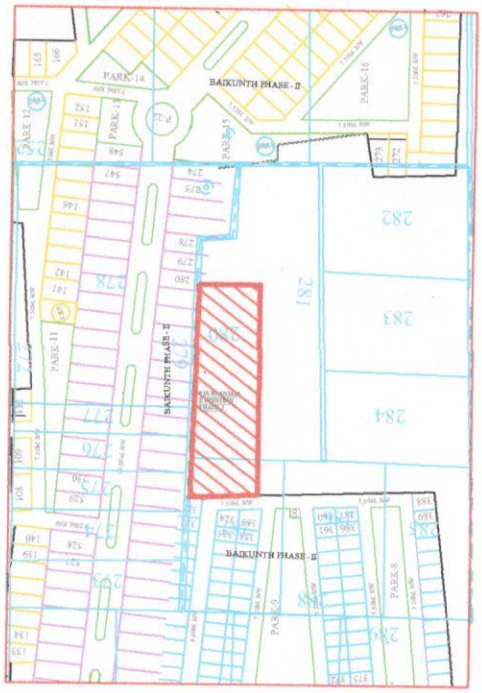

SARZA PLAN

(NOT TO THE SCALE)

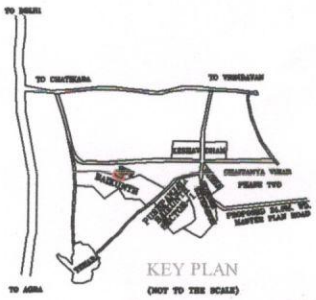

KEY PLAN

(NOT TO THE SCALE)

REFRENCE

Rain Water Line	–
WATER LINE	–
SEWER LINE	–
ELECTRIC LINE	–
K.C. DRAIN	–
PARK	–
ROAD	–

PROPOSED ELECTRIFICATION PLAN
FOR **PUSHPANJALI ANANDAMON**
ON KHASRA NO -280(part) MAUZA
TEHARA DISST.MATHURA(VRINDAVAN)

UNDER:-
TRIPURARI ESTATE (P) LTD.

OWNER NAMES & SING

ID NO.- AMO702601/06062018

STAMBHA VASTUSHILP
PLANNER, STRUCTURAL ENGINEER, REGISTERD VALUER, SURVEYER AND BUILDING PROJECT ADVISOR.
Office :-07, Jaipur House Market, Agra 10 (UP), PH. 0562 - 4034462
ER. SANJIV SHARMA (Mob.-8412259316)
B. Tech. (Civil) IITBHU, M. Tech. Structure, Member IOE Kolkata AMF07620/CI, F.I.V.
e-mail :- sanjivsharma99@yahoo.co.in

PRODUCED BY AN AUTODESK EDUCATIONAL PRODUCT
PRODUCED BY AN AUTODESK EDUCATIONAL PRODUCT
PRODUCED BY AN AUTODESK EDUCATIONAL PRODUCT

08/02/2022