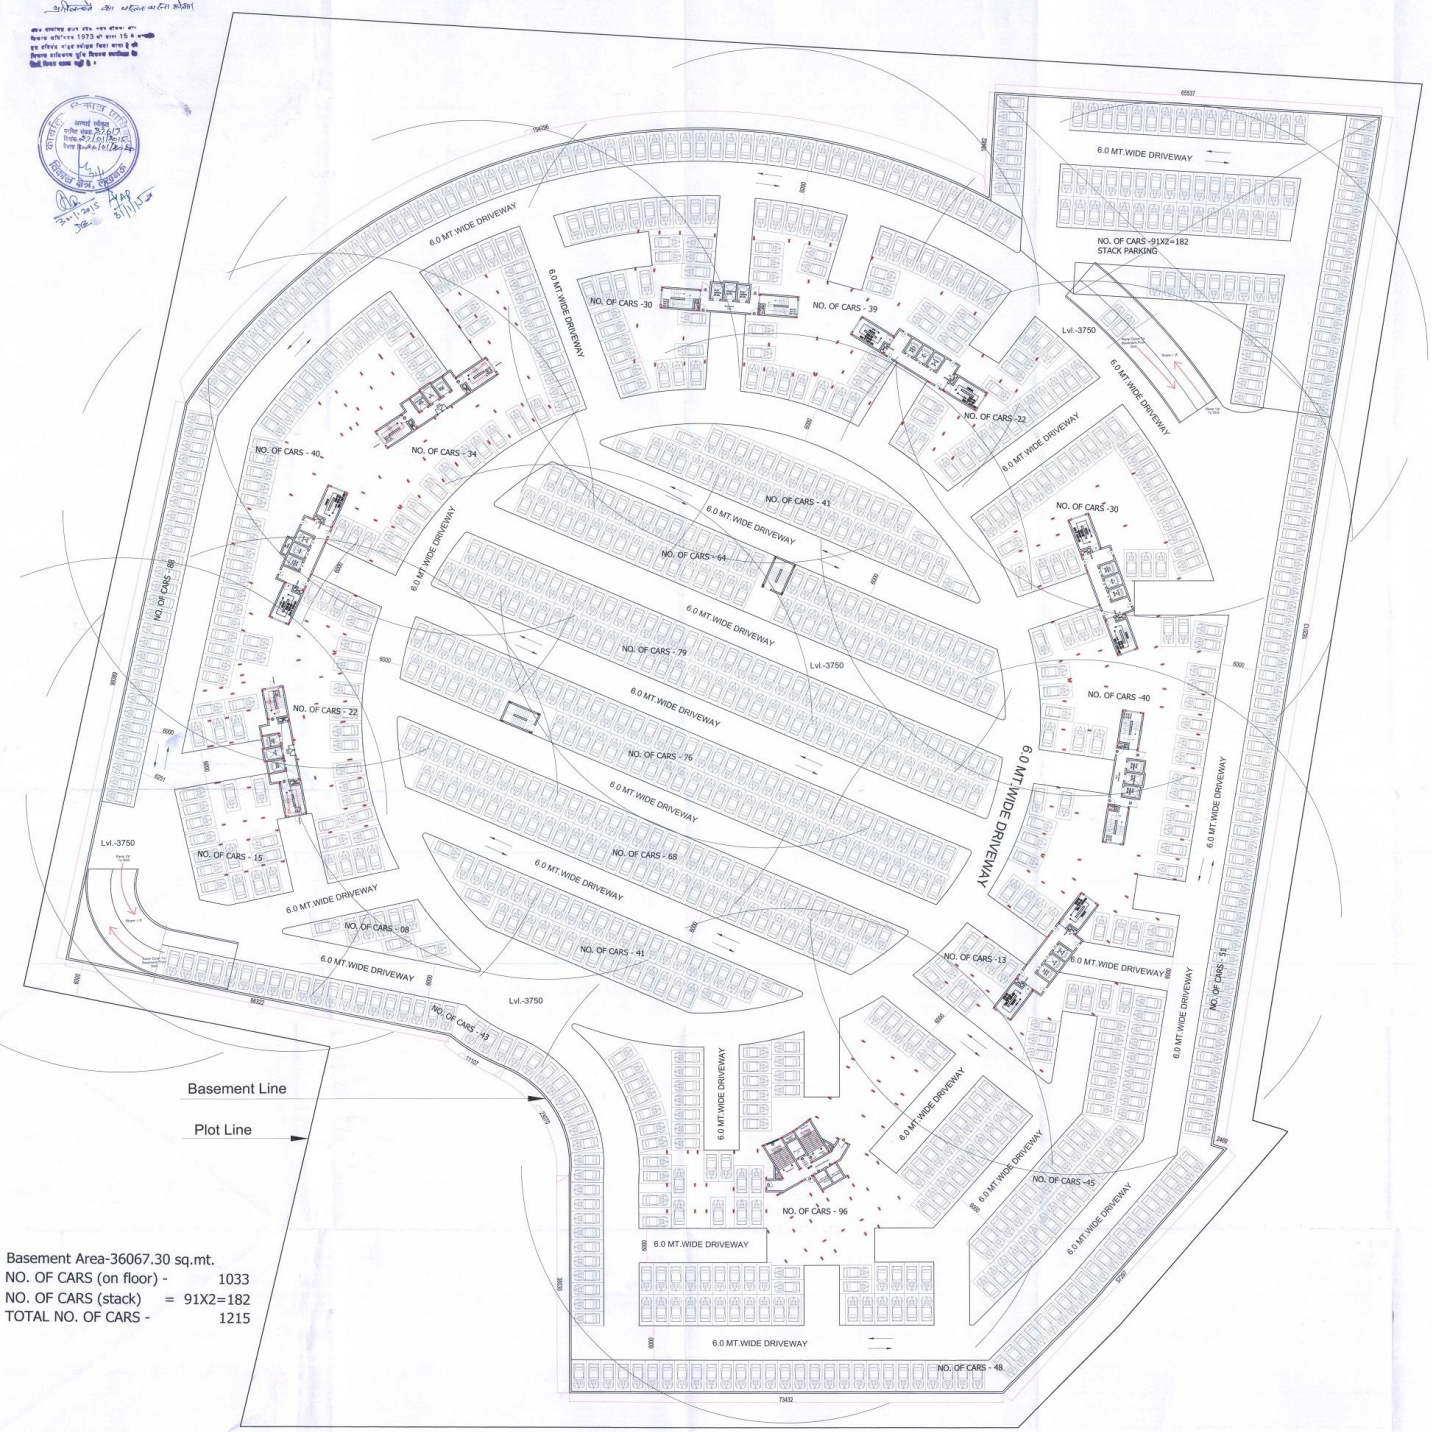

Basement Area-36067.30 sq.mt.
NO. OF CARS (on floor) - 1033
NO. OF CARS (stack) = 91X2=182
TOTAL NO. OF CARS - 1215

BASEMENT PLAN
SCALE-1:300

This drawing is a "COPYRIGHT" contents of this drawing or part thereof may not be used or reproduced without the permission of the Architect

NORTH

NOTES

ALL FIRE CHECK DOOR WILL BE OF 2 H RATING.
BASEMENT AND TOILETS WILL BE MECHANICALLY VENTILATED.
SPRINKLERS WILL BE PROVIDED IN BASEMENT.

PROJECT

Paarth Group Housing-2 on
(Khasra No.-397 sa & 399)
Village-Ardaunamau,
Tehsil- Sadar,Lucknow, Distt.-Lucknow.

SUBMISSION DRAWING

DRAWING TITLE

BASEMENT PLAN

DEALT BY	CHECKED BY	REVISION
RAKHI	VERSHA	
SCALE	DATE	DRAWING NUMBER
AS SHOWN THUS	AUG.-2013	GH-2/PAARTH/SUB-04

यह मानचित्र लखनऊ महायोजना 2021 तथा भवन उपविधि 2008 तथा सम्यक शासनादेशों के अनुरूप तैयार किया गया है।

Promoted By:
M/S ABC Infra Promoters Pvt. Ltd.
3/98, Vikas Khand, Gomti Nagar, Lucknow.

Project Developed By:
M/S PAARTH
INFRABUILD PVT. LTD.
3K, Gopala Tower
25 Rajendra Place New Delhi

For Paarth Infrabuild Pvt. Ltd.
Authorised Signatory
Signatures

ARCHITECT
RUDRABHISHEK ENTERPRISES PVT. LTD.
TOWN & COUNTRY PLANNERS, ARCHITECTS & INTERIOR DESIGNERS, SURVEY CIVIC, SERVICES DESIGNERS.
GROUND FLOOR, YUVA BHAWAN, YMCA COMPLEX, 13 RANA PRATAP MARG LUCKNOW.
CALL - (0522) 2206165

Architect
Regd. No. : CA/2005/50491
Signatures

4/20