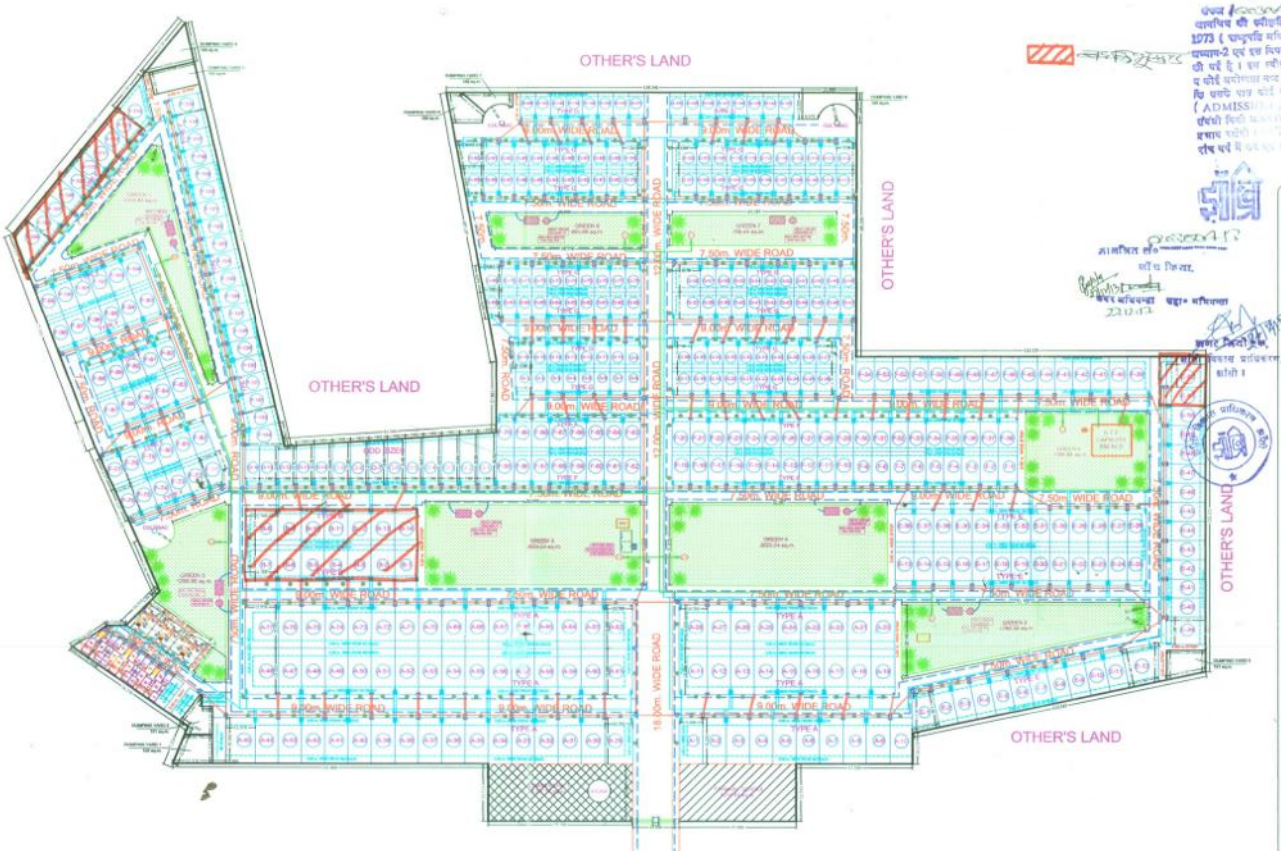

Project :
PROPOSED LAYOUT PLAN OF RESIDENTIAL 'SANFRAN ASHOK VALLEY' LOCATED AT KHASRA NO. - 250(M) MARI VILLAGE KANPUR -GWALIOR BYPASS ROAD, JHANSI (U.P.)

Owner :

Title :
LAYOUT PLAN

Drawing Released For :
- APPROVAL
- ADVANCE COPY
- SUBMISSION
- CONSTRUCTION

Drg. No : SAV / SD / 01

Drawn By : Satendra Chaudhary

Date : 14 October 2012

Scale : 1:1000

Design By : Sandeep James

Ckd By : Nabh Sharma

Architects :
SPACE CREATIONS
C-65/R , Panchsheel Vihar
New Delhi - 110017

Associate Architects :
DESIGNERS
ARCHITECTS, PLANNERS, INTERIOR DESIGNERS AND VALUERS