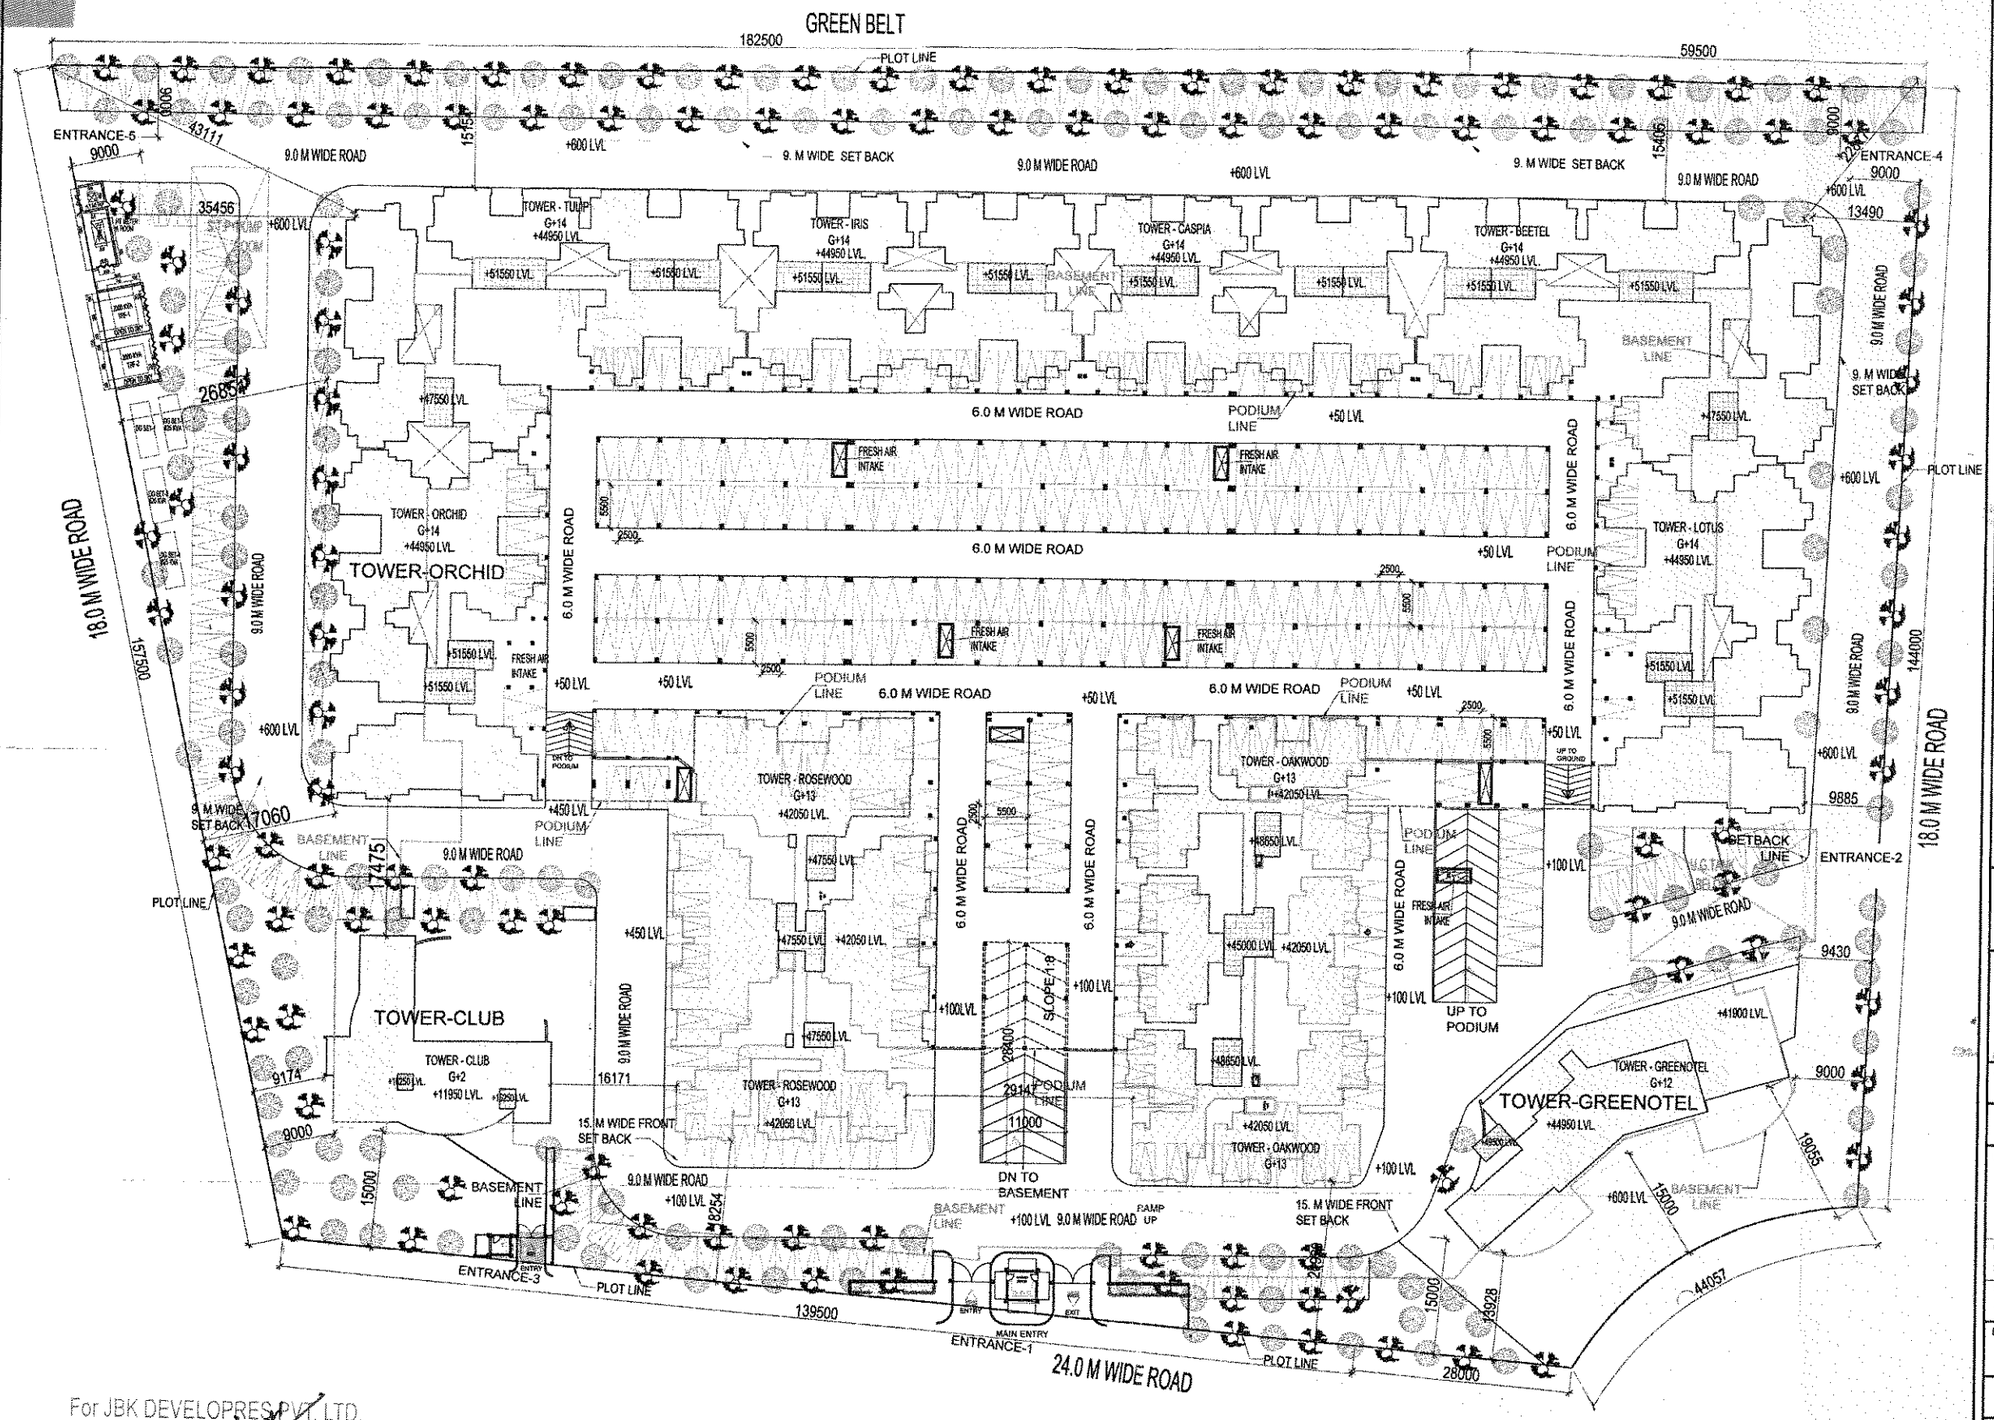

For JBK DEVELOPERS PVT. LTD.

Authorised Signatory

NORTH POINT

This drawing is a "COPYRIGHT" contents of this drawing or part thereof may not be used or reproduced without the permission of the Architect

NO. OF PRINTS	DATE	ISSUED TO	REMARKS

REVISION	DATE	DESCRIPTION	BY

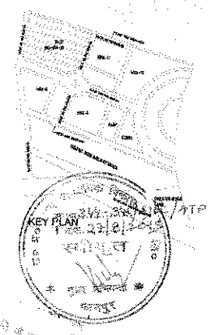

INDEX

EXISTING TOWERS :-

PROPOSED TOWERS :-

TITLE

EXISTING REVISED GROUP HOUSING BUILDING PLAN ON PLOT NO - HRA-10 AT I.A SURAJPUR SITE - C (EXTT.) HOUSING SECTOR,PHASE-2, G.B. NAGAR (U.P) FOR JBK DEVELOPERS PVT.LTD.

OWNER SIGN

ARCHITECT SIGN

OWNER

JBK DEVELOPERS PVT. LTD.

SUBMISSION DRAWING

PROJECT

GREEN AVENUE

DATE	PROJECT INCH.	CHECKED BY
21-07-15	DEVESH SHAKYA	DEVESH SHAKYA
SCALE	DEALT BY	APPROVED BY
1:100	ABDHESH JHA	VISHAL SHARMA

DRAWING TITLE

SITE PLAN

ARCHITECTS

Confluence

DRAWING NO. 01

REVISION R1