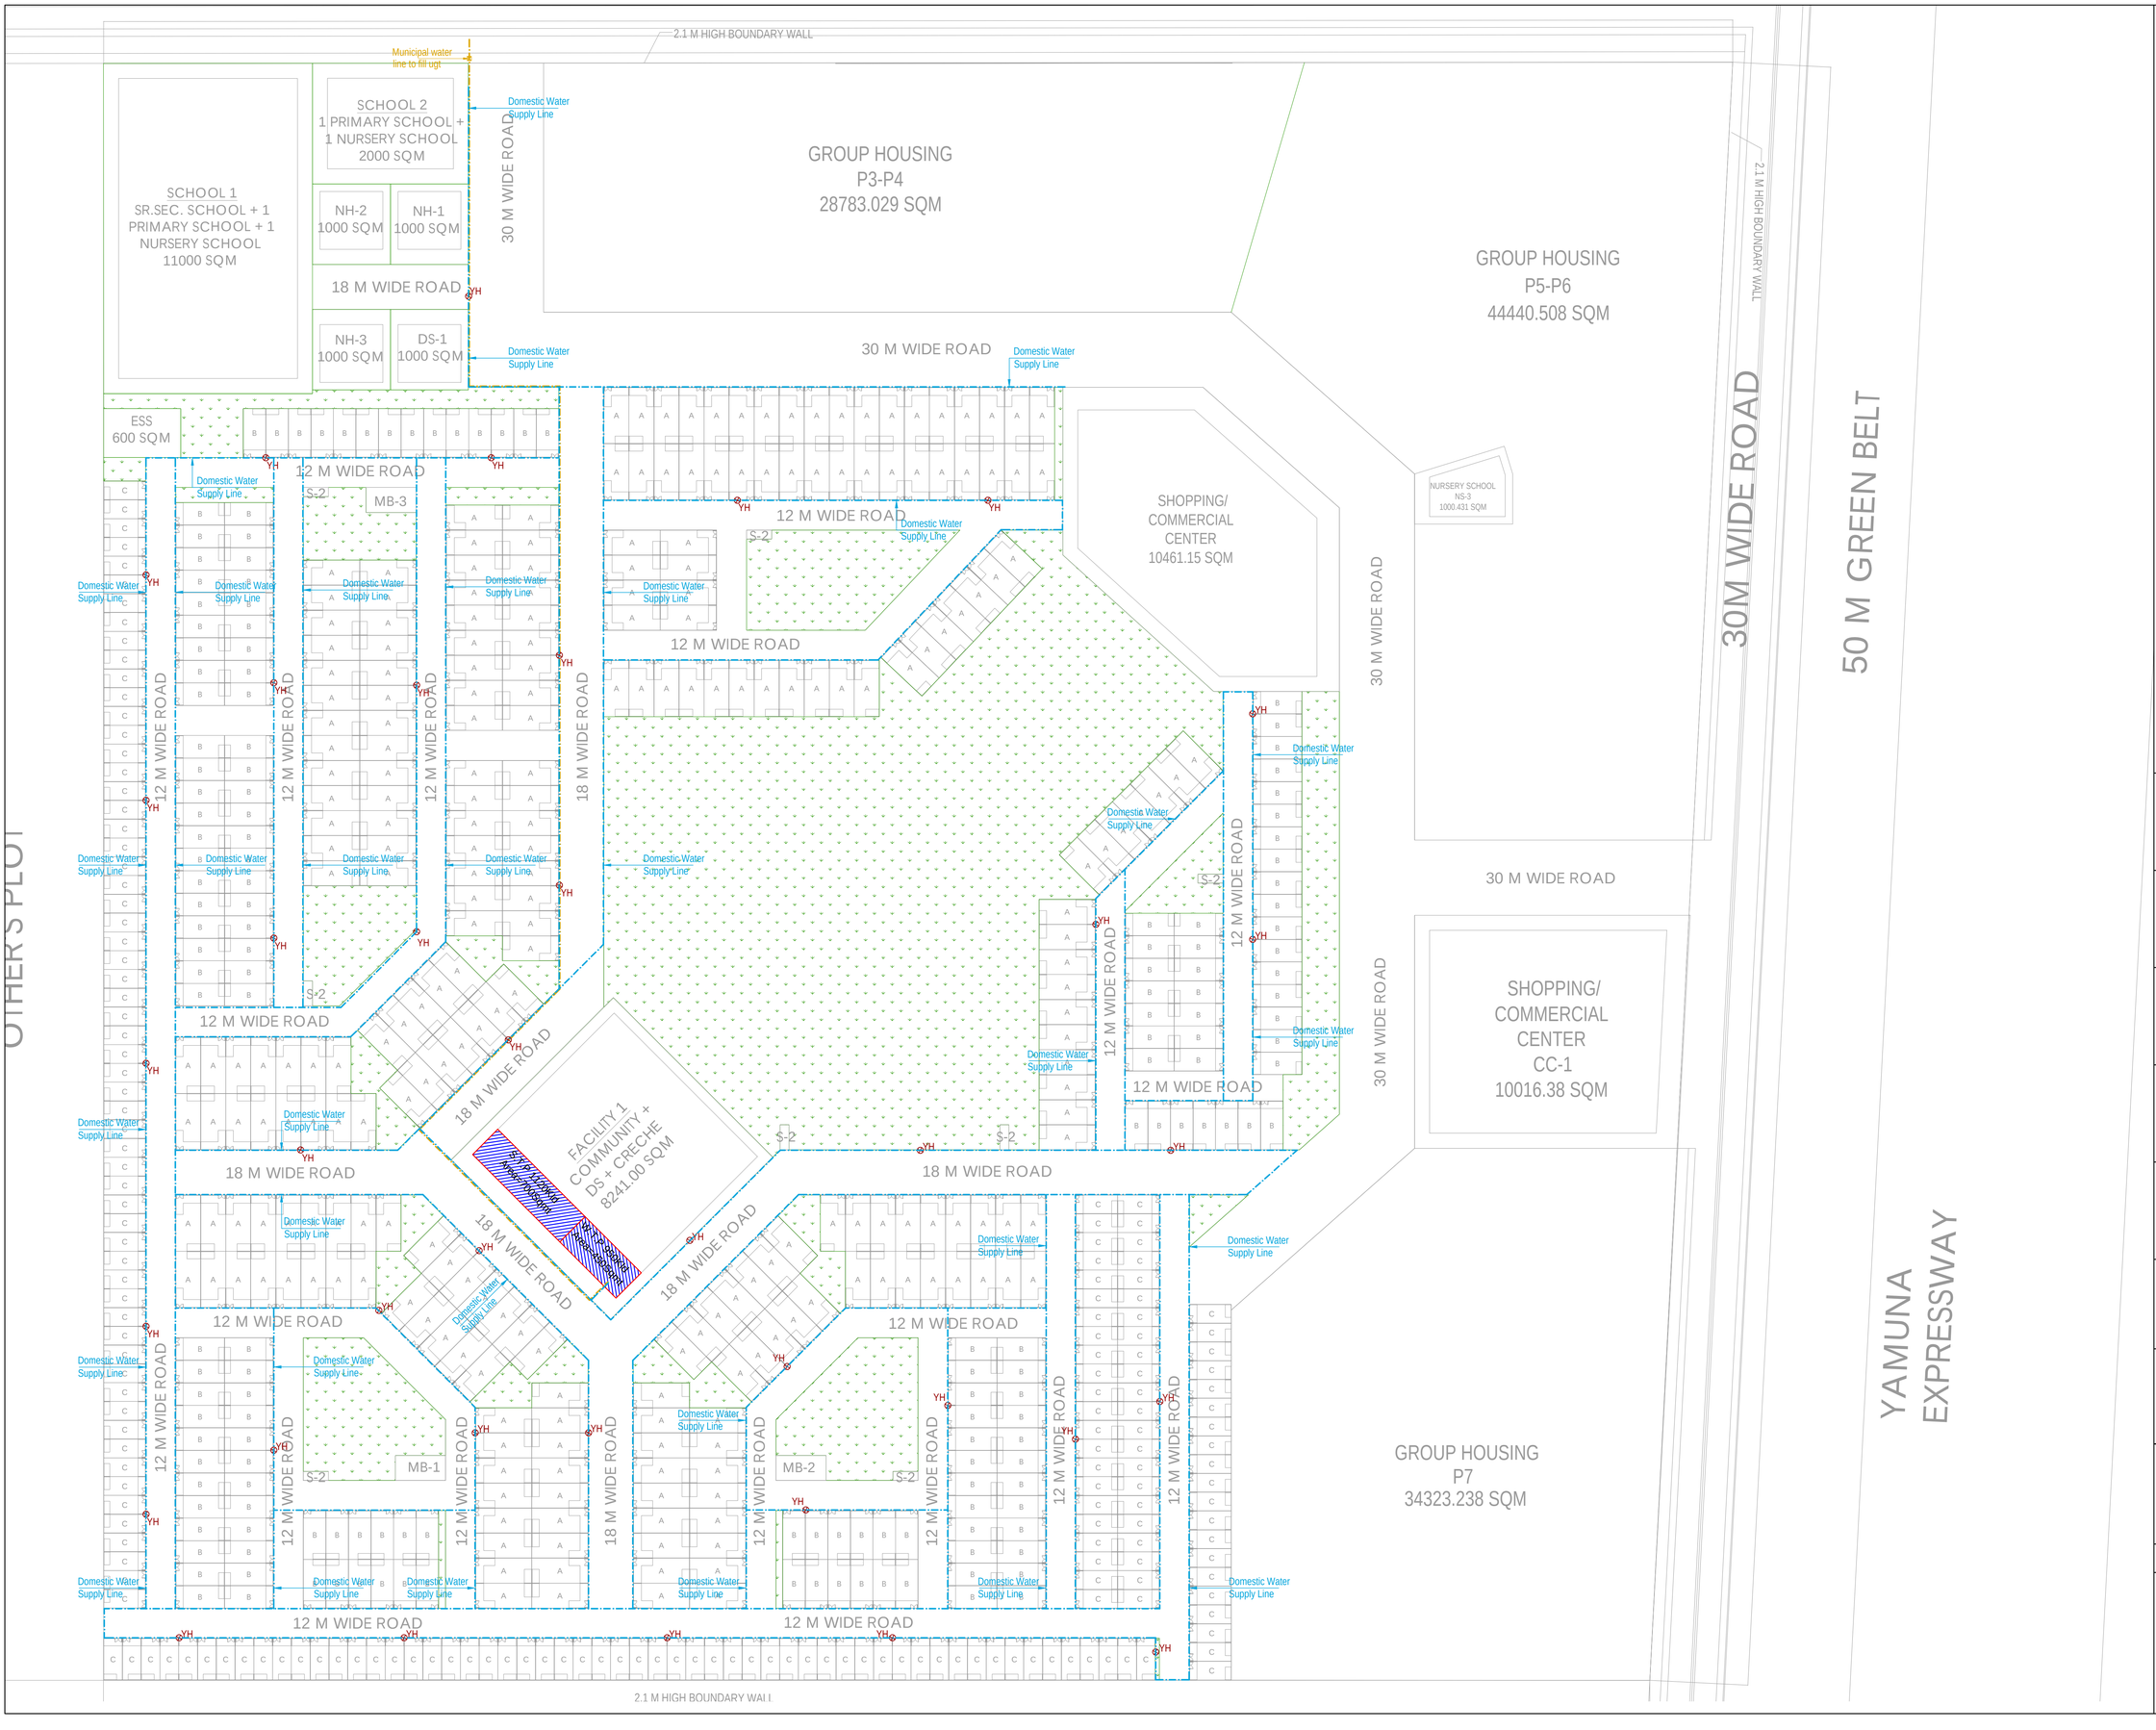

LEGEND :

S. No.	SYMBOL	DESCRIPTION
1.		DOMESTIC WATER SUPPLY LINE
2.		MUNICIPAL WATER SUPPLY LINE
3.	YH	YARD HYDRANT
4.		
5.		
6.		
7.		

AUTHORITY

TOWNPLANNER

ARCHITECT'S SIGNATURE

AUTHORIZED SIGNATORY

SERVICE CONSULTANT

Cespl Consultants Pvt. Ltd.
B - 67, Sector - 67, Noida - 201 301
Tel : (0120) 3225400 / 3225401
e mail : mail@cespl.in, website : www.cespl.in

CLIENT

ATS REALTY PVT. LTD

PROJECT NAME

PLOTTED DEVELOPMENT AT
PLOT NO.: TS-02A, SEC.: 22D,
AT YAMUNA EXPRESSWAY

SHEET TITLE

EXTERNAL DOMESTIC WATER SYSTEM

SCALE - A1@1:1200

DRG. NO. - CES / ATS- / ES-03

N
W
E
S