PRODUCED BY AN AUTODESK EDUCATIONAL PRODUCT

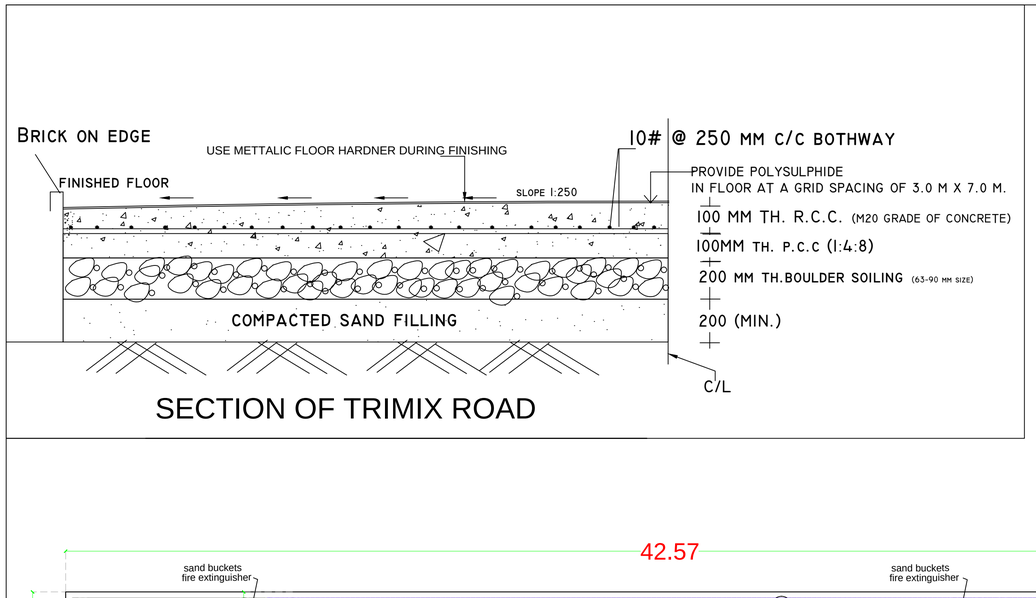

SECTION OF TRIMIX ROAD

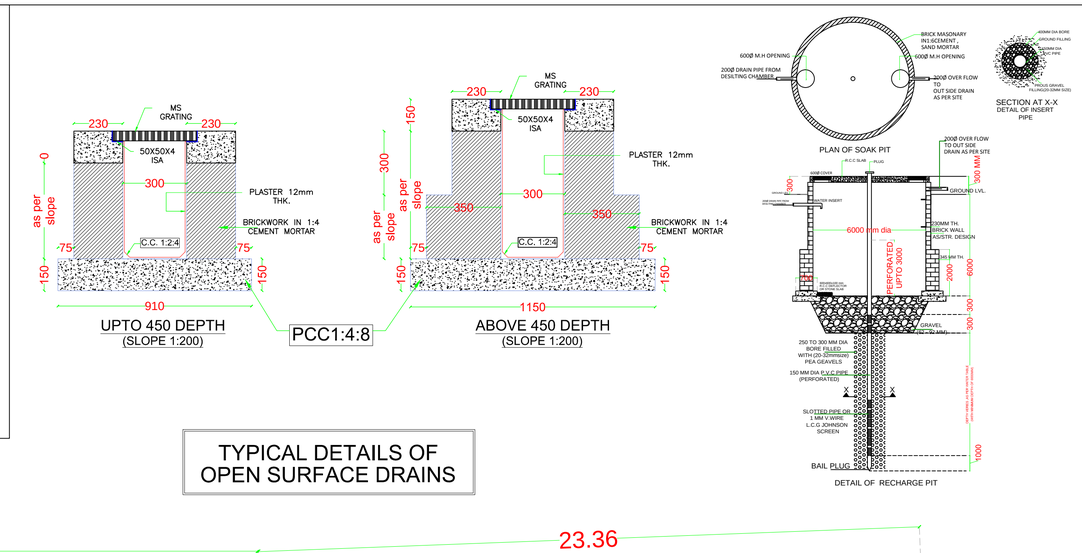

TYPICAL DETAILS OF OPEN SURFACE DRAINS

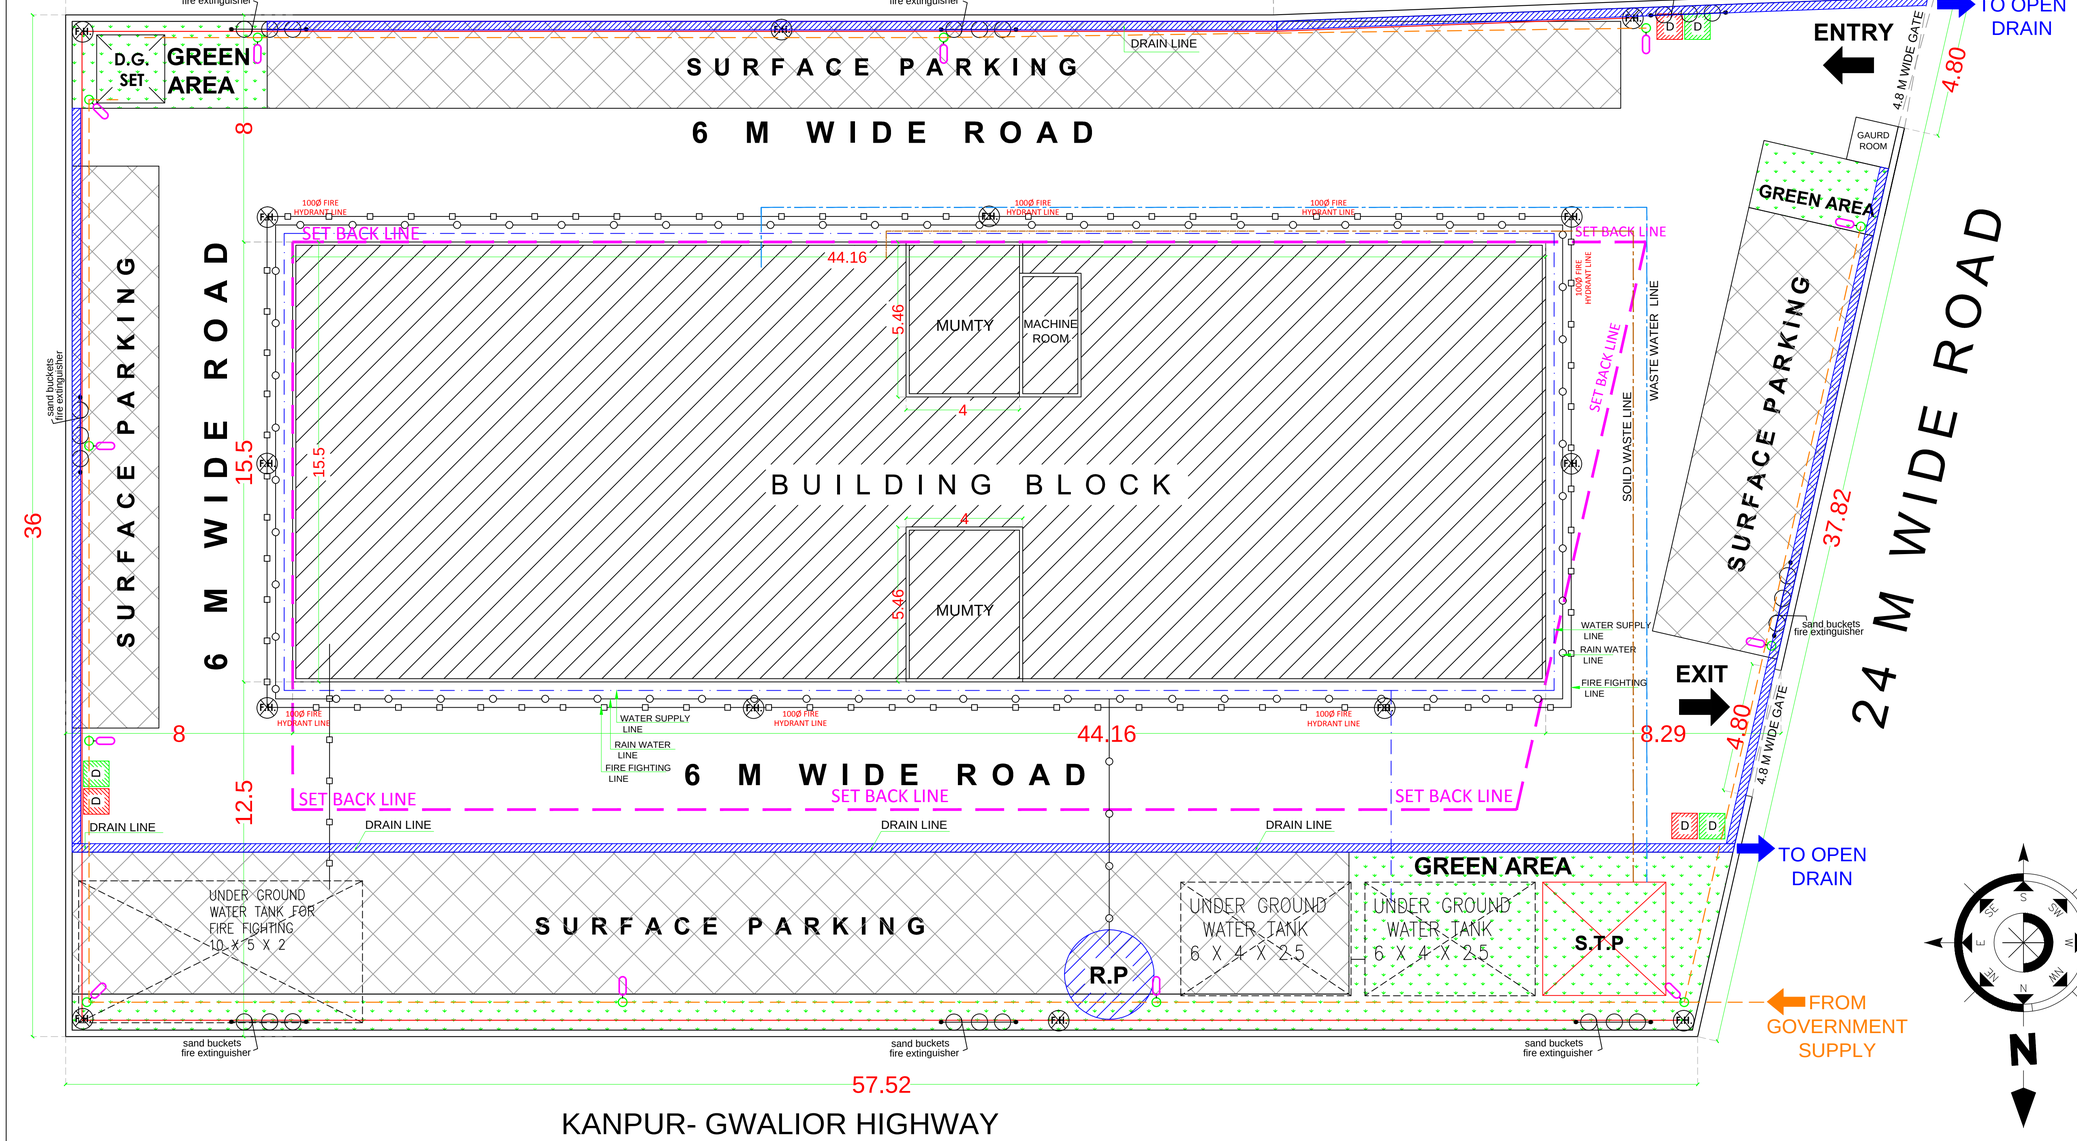

KANPUR- GWALIOR HIGHWAY

DEVELOPMENT WORK PLAN	SHEET NO. 9

LEGENDS

	GREEN AREA
	SURFACE PARKING
	DRAIN
	ELECTRICITY LINE
	SET BACK LINE
	FIRE HYDRANT LINE
D D	DUSTBIN
	FIRE FIGHTING LINE
	WASTE WATER LINE
	SOILD WATER LINE
	RAIN WATER LINE
	WATERSUPPLY LINE
F.H.	FIRE HYDRANT
	ELECTRIC LIGHT POLE
R.P	RAIN WATER PIT
	SAND BUCKETS

PROPOSED COMMERCIAL BUILDING
ASHOK TRADE CENTRE FOR ASHOK
INFRA PROPERTIES PVT. LTD.
ARAJI No. 99/4 AND ARAJI No.
107 MOJA MERY AT KANPUR - GWALIOR
HIGHWAY, TEHSIL JHANSI

AUTH. SIGN.:-
SH. ROHIT GIRI

ARCHITECT	AUTH. SIGN.
ANUPAM NAYAK	

PRODUCED BY AN AUTODESK EDUCATIONAL PRODUCT
PRODUCED BY AN AUTODESK EDUCATIONAL PRODUCT
PRODUCED BY AN AUTODESK EDUCATIONAL PRODUCT