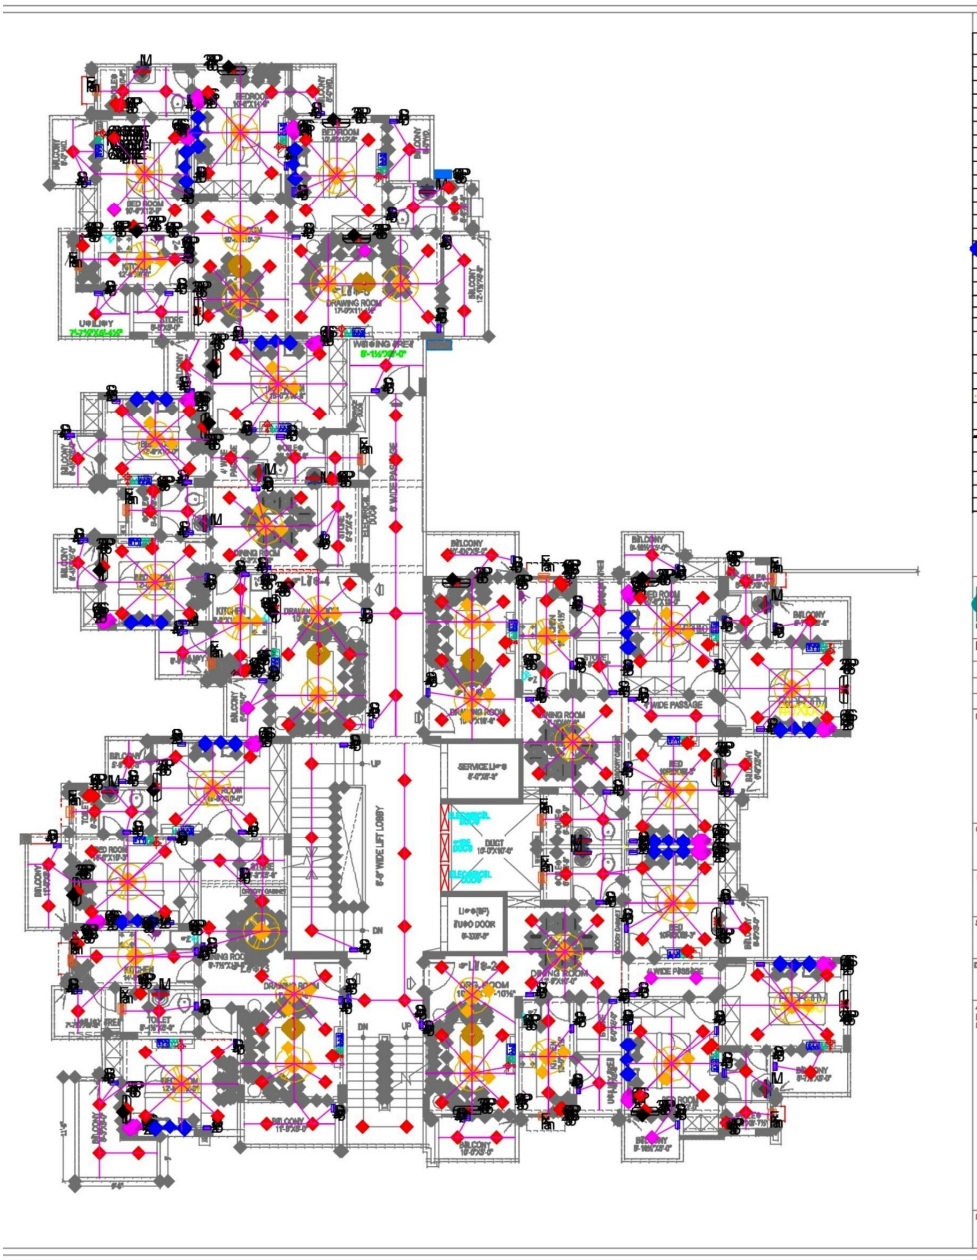

LEGEND

SYMBOL	DESCRIPTION
	DISTRIBUTION BOX
	SWITCH BOARD
	16 A MAID OUTLET SOCKET WITH SWITCH
	6A POWER SOCKET WITH SWITCH
	16A POWER SOCKET FOR GEYSER
	16A POWER SOCKET FOR WATER PURIFIER
	16A POWER SOCKET FOR MIXTURE
	16A POWER SOCKET FOR CHIMNEY
	16A POWER SOCKET FOR FRIDGE
	16A POWER SOCKET FOR MICROWAVE
	6/16A UNIVERSAL POWER SOCKET WITH SWITCH
	25A POWER SOCKET FOR AIR CONDITIONER
	AIR CONDITIONING WALL SPLIT UNIT
	AIR CONDITIONING CASSETTE UNIT
	TUBE LIGHT 1x 28 W
TV	TV JACK WITH 6A 2 NOS POWER SOCKET
	GYSER
WIFI	WIFI POINT
	TOILET MIRROR LIGHT 1x14w
	EXHAUST FAN 300mm SWEEP
	CEILING LIGHT POINT
	CEILING FAN 1200 MM SWEEP
	WALL FAN
	WALL CFL LIGHT 1x18w HEIGHT
	3 X 1.5 SQMM CONTROL WIRING
	25SMM POWER CIRCUIT CONDUIT PRIMARY POINT 3 X 4.0 SQMM CU. WIRE SECONDARY POINT 3 X 2.5 SQMM CU. WIRE
	25SMM AC POWER CIRCUIT CONDUIT LIGHT CIRCUIT 3 X 4.0 SQMM
	25SMM LIGHT POWER CIRCUIT CONDUIT LIGHT CIRCUIT 3 X 2.5 SQMM
	40SMM SUB-MAIN CONDUIT METER PANEL TO DB
	25SMM TELEPHONE CONDUIT
	25SMM RG-11 CABLE CONDUIT

MEP CONSULTANT :
CUBE MEP CONSULTANTS
A-8, PATH NO. 4, JAMUNA NAGAR, SODALA, JAIPUR-08
E-MAIL : - cubemep@gmail.com, Tel : - 0141 3150083

DEALT BY:- VISHNU KUMAR	APP. BY:-

No.	REVISION	DATE	ISSUED TO.

PROJECT TITLE

"THE TEAK"
PROPOSED RESIDENTIAL APARTMENT
ARAZI NO. 6 KA M. 7 M. 6 KHA
BAKE MAUNAKHAYORAKACHHAR
DIST. KANPUR NAGAR

CLIENT
M/S SKY LINE INFRA HEIGHTS PVT. LTD.

DRAWING TITLE
TYPICAL FLOOR ELECTRICAL LIGHT POINT CONDUIT LAYOUT

Scale	Date	north
1" = 8'-0"	07/10/2016	
Drawn: narendra	Checked	

Architect
RUPESH SRIVASTAVA
B.Arch. (Roorkee)

Architect
PRIYA SRIVASTAVA
B.Arch., M.Tech(urban planning)
(R.P.A. 2011/11)

RUPESH associates and priya dreams & dimensions
(Make dreams)
ARCHITECT . ENGINEER . INTERIORS . LANDSCAPING
111/7, GROUND FLOOR, INDRAPRASTHA APPT.,
HARSH NAGAR, KANPUR
WEBSITE - www.rupeshassociates.com
EMAIL - rupeshassociates@yahoo.com
EMAIL - rupeshassociates1@gmail.com
MOBILE NO.(OFFICE): 08948539977

Drawing no.