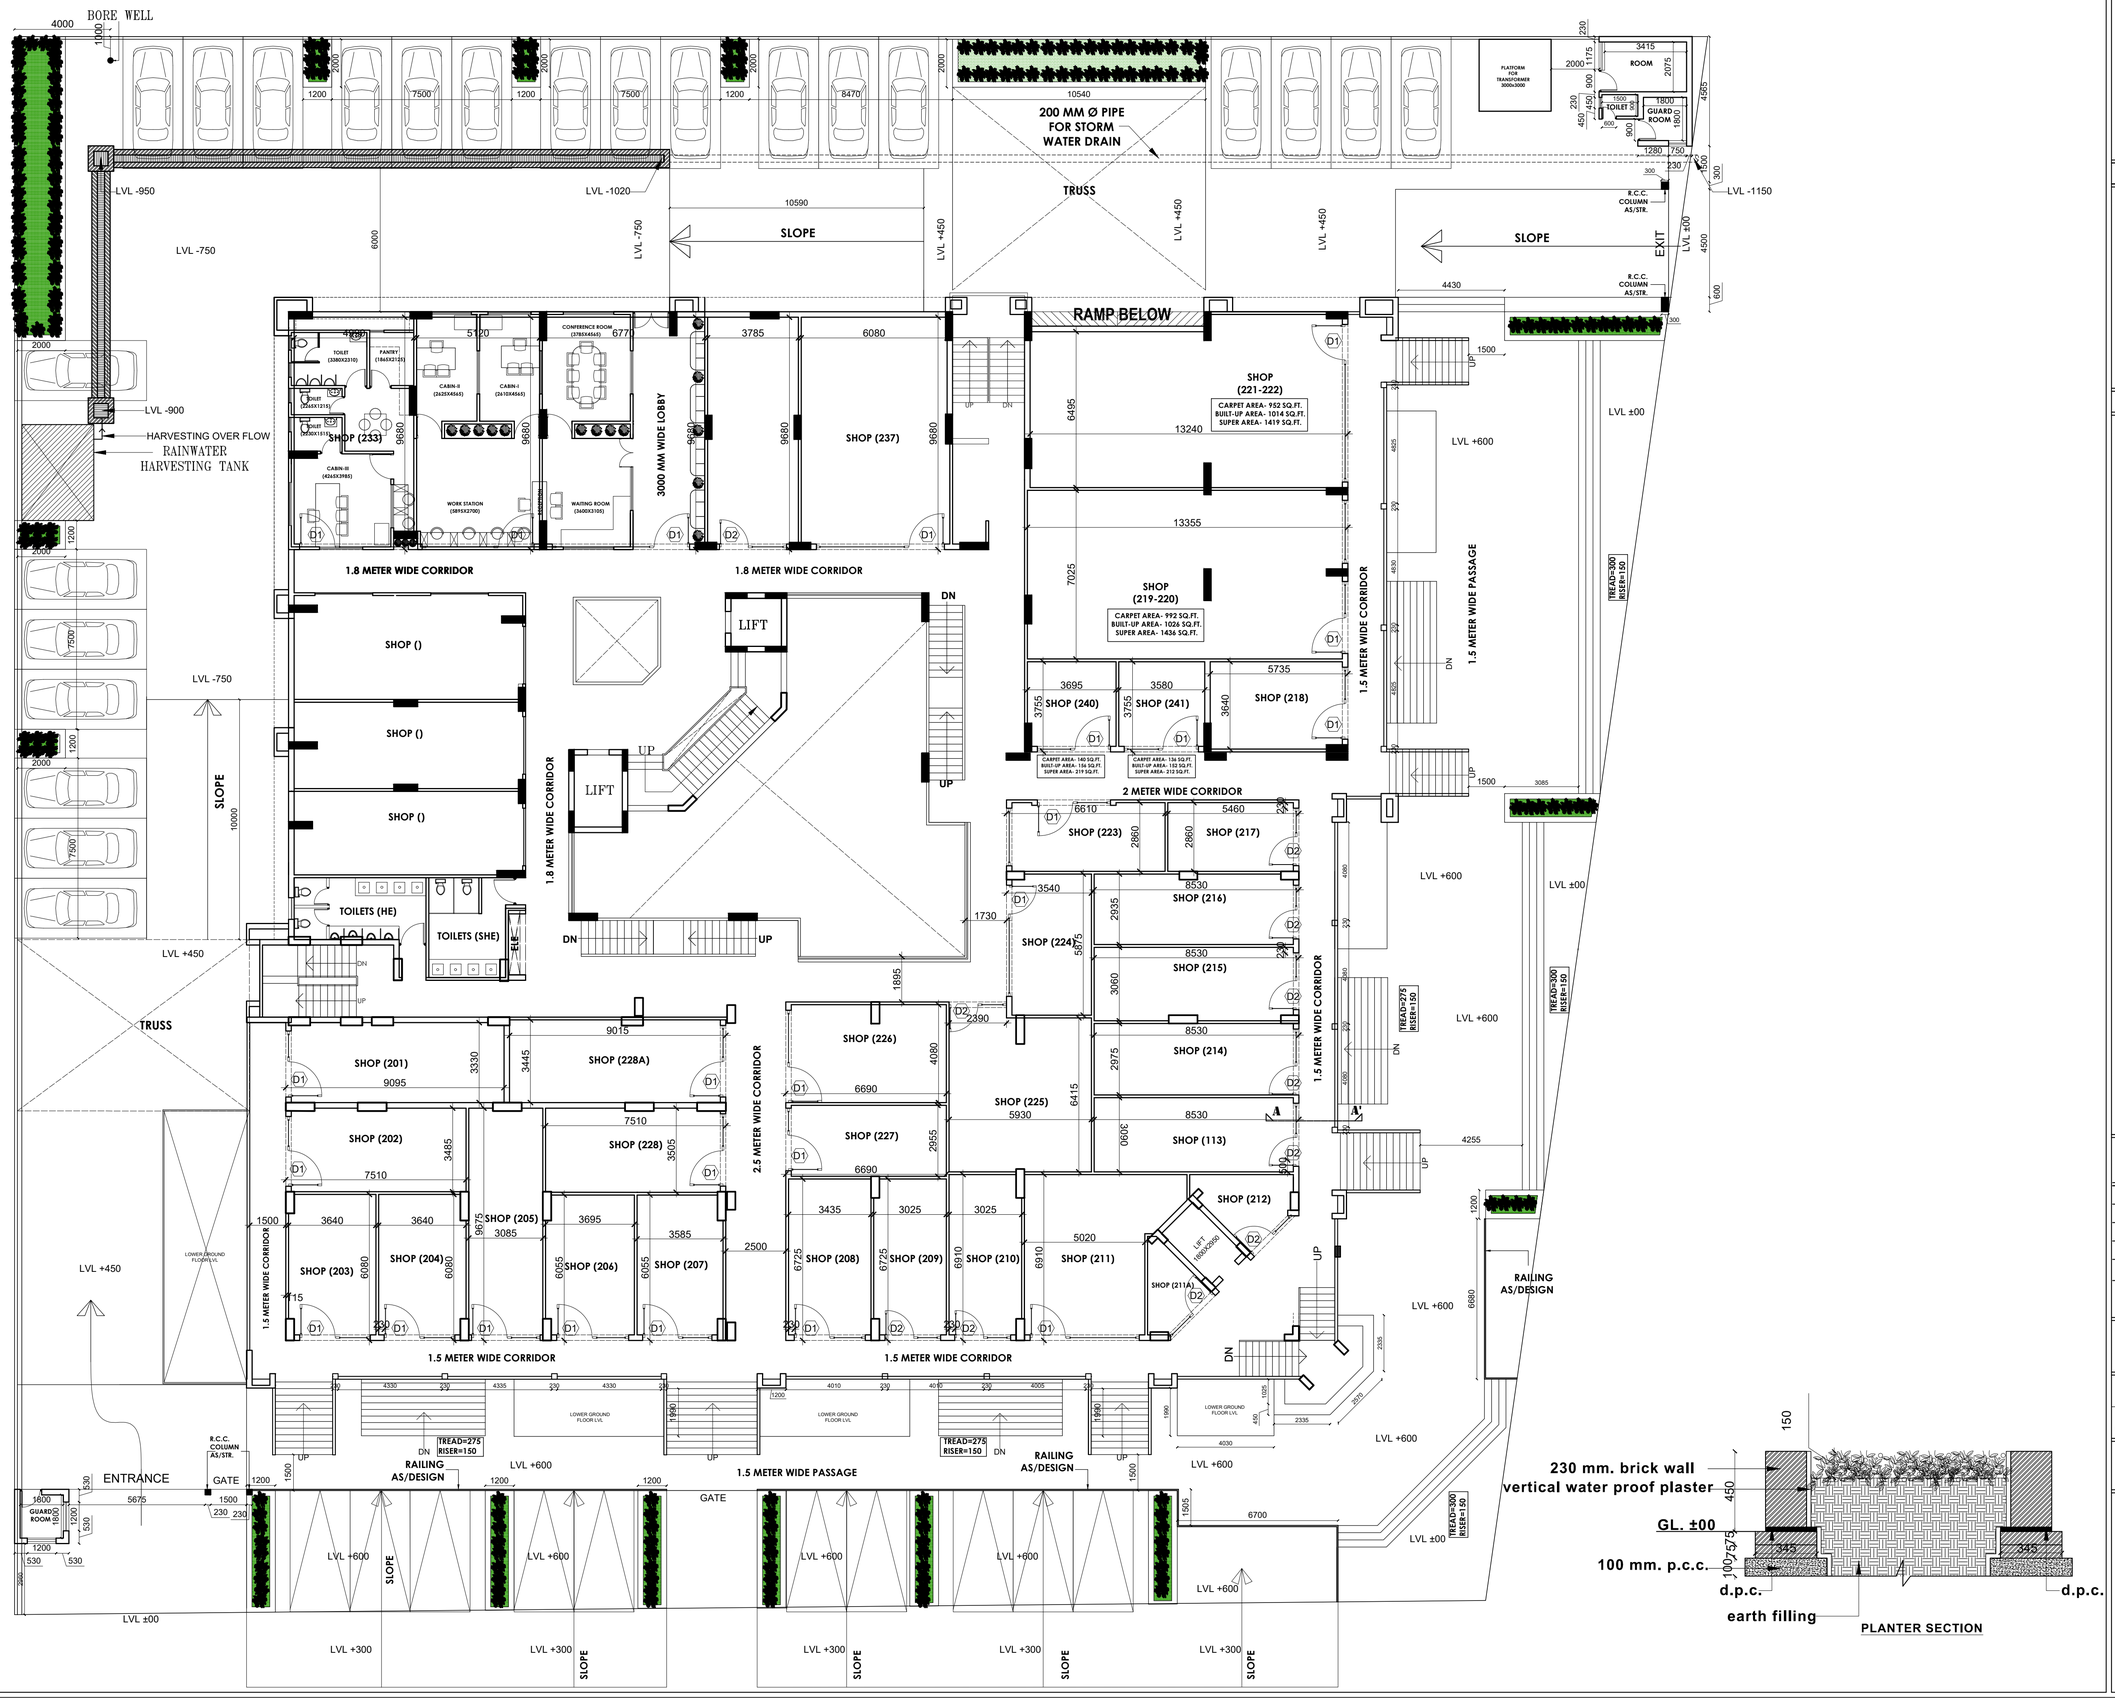
BORE WELL
200 MM Ø PIPE FOR STORM WATER DRAIN
TRUSS
SLOPE
RAMP BELOW
PLATFORM FOR TRANSFORMER 3000x3000
ROOM
TOILET
GUARD ROOM
EXIT
R.C.C. COLUMN AS/STR.
HARVESTING OVER FLOW
RAINWATER HARVESTING TANK
SHOP (233)
CONFERENCE ROOM
3000 MM WIDE LOBBY
SHOP (237)
SHOP (221-222)
CARPET AREA- 952 SQ.FT.
BUILT-UP AREA- 1014 SQ.FT.
SUPER AREA- 1419 SQ.FT.
SHOP (219-220)
CARPET AREA- 992 SQ.FT.
BUILT-UP AREA- 1026 SQ.FT.
SUPER AREA- 1436 SQ.FT.
SHOP (240)
SHOP (241)
SHOP (218)
1.8 METER WIDE CORRIDOR
1.5 METER WIDE CORRIDOR
1.5 METER WIDE PASSAGE
2 METER WIDE CORRIDOR
2.5 METER WIDE CORRIDOR
LIFT
SHOP ()
TOILETS (HE)
TOILETS (SHE)
SHOP (223)
SHOP (217)
SHOP (216)
SHOP (224)
SHOP (215)
SHOP (214)
SHOP (113)
SHOP (201)
SHOP (228A)
SHOP (226)
SHOP (225)
SHOP (202)
SHOP (228)
SHOP (227)
SHOP (212)
SHOP (205)
SHOP (203)
SHOP (204)
SHOP (206)
SHOP (207)
SHOP (208)
SHOP (209)
SHOP (210)
SHOP (211)
SHOP (211A)
LIFT 1000X2000
LOWER GROUND FLOOR LVL
ENTRANCE
GATE
GUARD ROOM
RAILING AS/DESIGN
TREAD=275 RISER=150
TREAD=300 RISER=150
TREAD=275 RISER=150
LVL -950
LVL -1020
LVL -1150
LVL -750
LVL -900
LVL -750
LVL +450
LVL +450
LVL +450
LVL +450
LVL +450
LVL +600
LVL ±00
LVL +600
LVL +600
LVL +600
LVL +600
LVL +600
LVL +600
LVL ±00
LVL ±00
LVL +300
LVL +300
LVL +300
LVL +300
LVL +300
SLOPE
SLOPE
SLOPE