PRODUCED BY AN AUTODESK EDUCATIONAL PRODUCT

WATER LINE

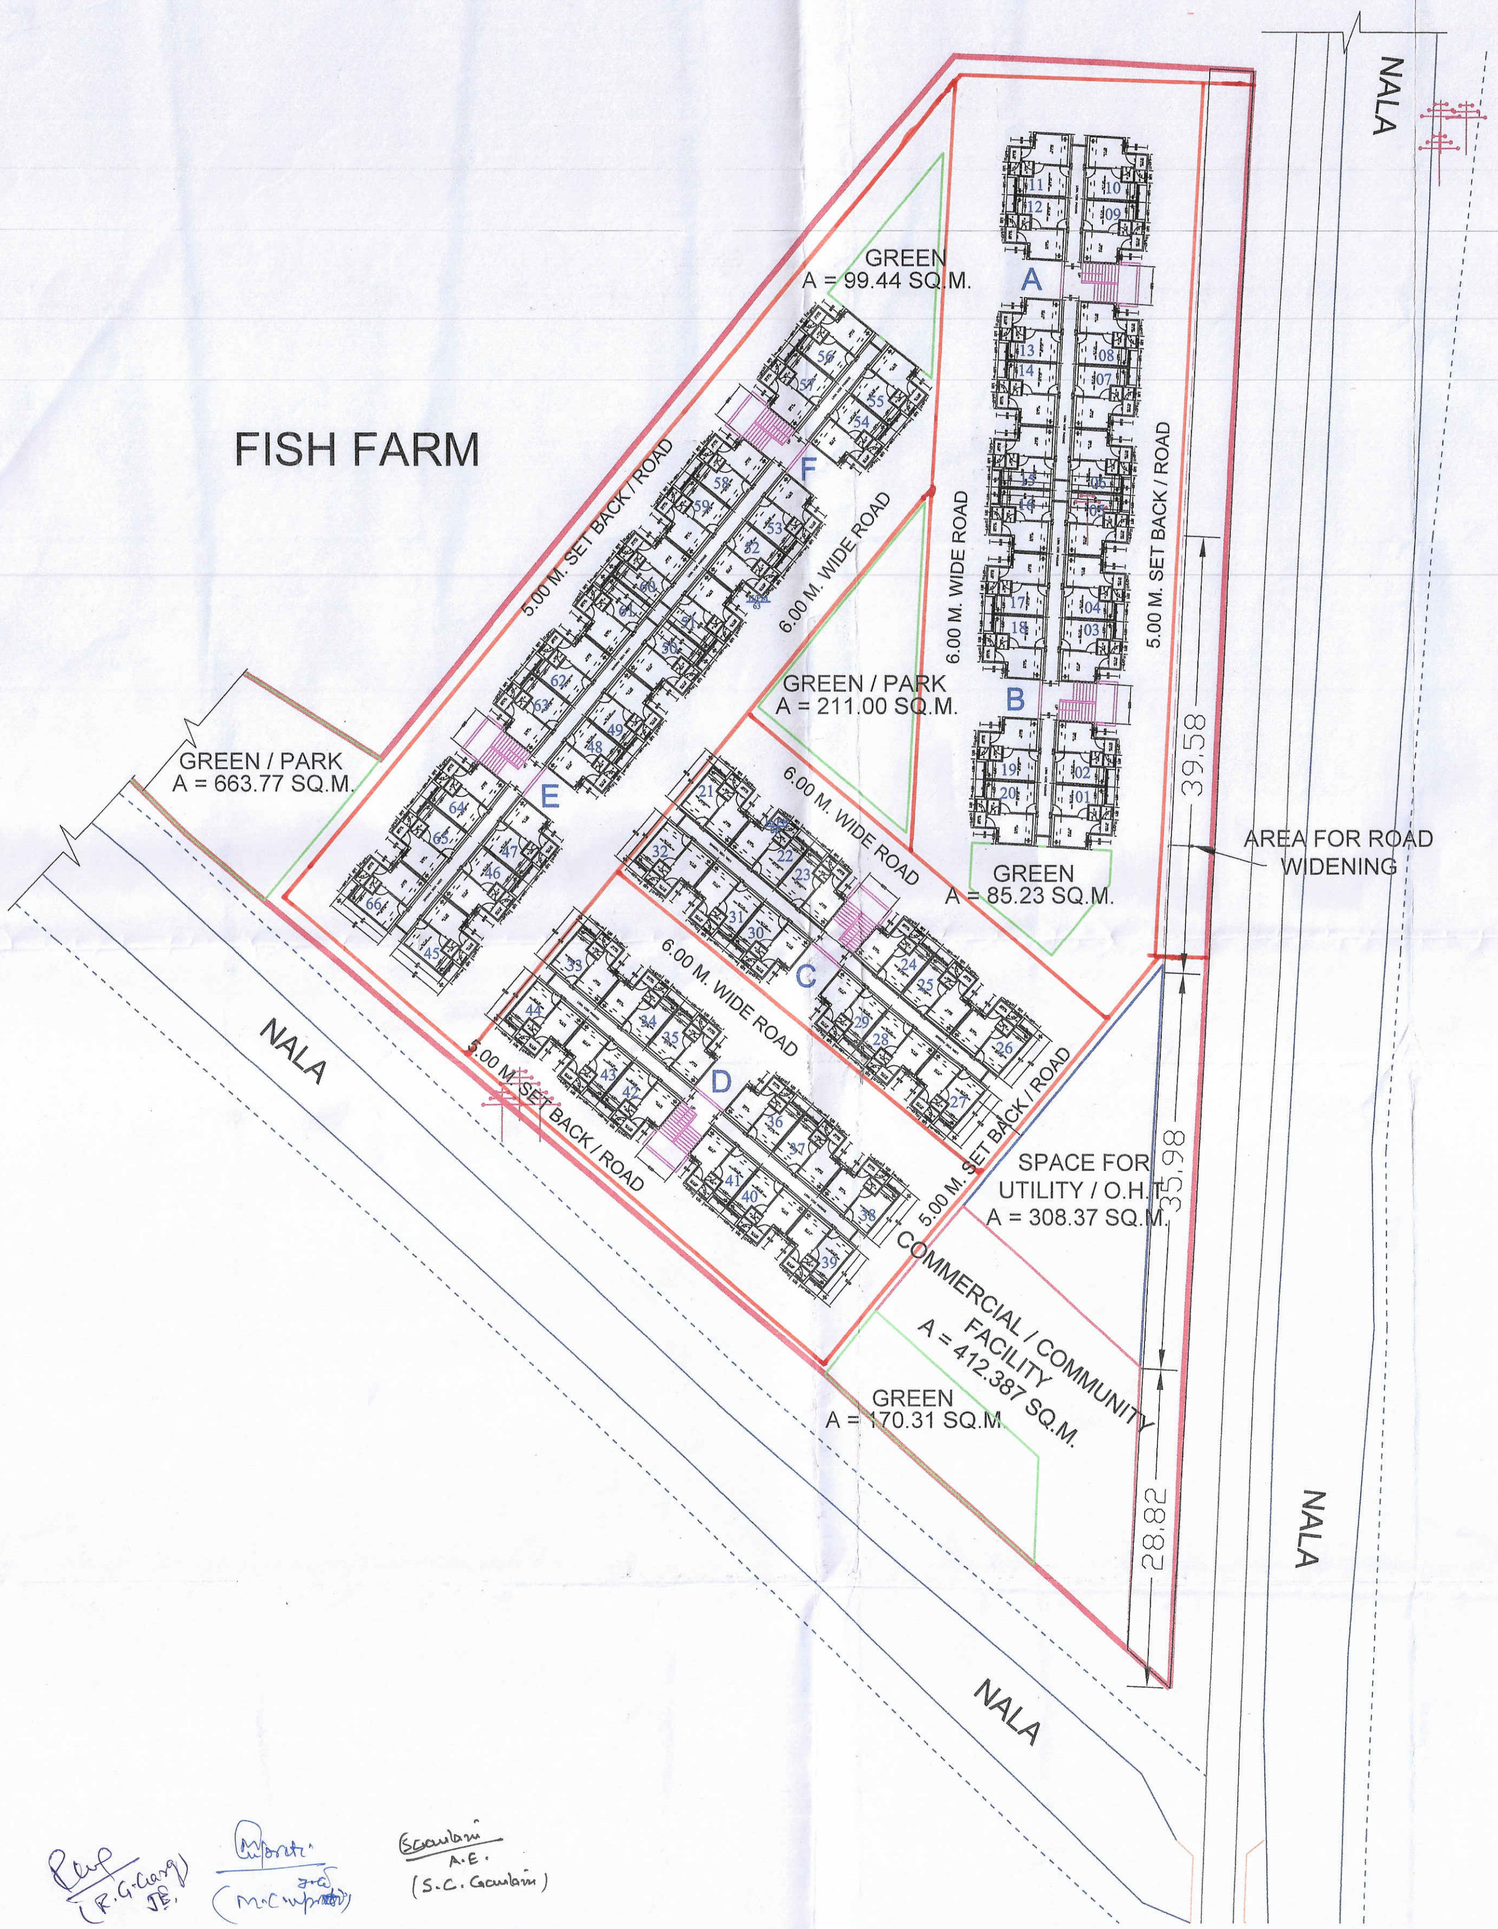

GROUND FLOOR PLAN E.W.S.

G.F.	H/PM 01	H/PM 02	H/PM 03	H/PM 04	H/PM 05	H/PM 06	H/PM 07	H/PM 08	H/PM 09	H/PM 10
	H/PM 11	H/PM 12	H/PM 13	H/PM 14	H/PM 15	H/PM 16	H/PM 17	H/PM 18	H/PM 19	H/PM 20
	H/PM 21	H/PM 22	H/PM 23	H/PM 24	H/PM 25	H/PM 26	H/PM 27	H/PM 28	H/PM 29	H/PM 30
	H/PM 31	H/PM 32	H-PM 33	H/PM 34	H/PM 35	H/PM 36	H/PM 37	H/PM 38	H/PM 39	H/PM 40
	H/PM 41	H/PM 42	H/PM 43	H/PM 44	H/PM 45	H/PM 46	H/PM 47	H/PM 48	H/PM 49	H/PM 50
	H/PM 51	H/PM 52	H/PM 53	H/PM 54	H/PM 55	H/PM 56	H/PM 57	H/PM 58	H/PM 59	H/PM 60
	H/PM 61	H/PM 62	H/PM 63	H/PM 64	H/PM 65	H/PM 66				

FIRST FLOOR PLAN E.W.S.

F.F.	H/PM 01A	H/PM 02A	H/PM 03A	H/PM 04A	H/PM 05A	H/PM 06A	H/PM 07A	H/PM 08A	H/PM 09A	H/PM 10A
	H/PM 11A	H/PM 12A	H/PM 13A	H/PM 14A	H/PM 15A	H/PM 16A	H/PM 17A	H/PM 18A	H/PM 19A	H/PM 20A
	H/PM 21A	H/PM 22A	H/PM 23A	H/PM 24A	H/PM 25A	H/PM 26A	H/PM 27A	H/PM 28A	H/PM 29A	H/PM 30A
	H/PM 31A	H/PM 32A	H/PM 33A	H/PM 34A	H/PM 35A	H/PM 36A	H/PM 37A	H/PM 38A	H/PM 39A	H/PM 40A
	H/PM 41A	H/PM 42A	H/PM 43A	H/PM 44A	H/PM 45A	H/PM 46A	H/PM 47A	H/PM 48A	H/PM 49A	H/PM 50A
	H/PM 51A	H/PM 52A	H/PM 53A	H/PM 54A	H/PM 55A	H/PM 56A	H/PM 57A	H/PM 58A	H/PM 59A	H/PM 60A
	H/PM 61A	H/PM 62A	H/PM 63A	H/PM 64A	H/PM 65A	H/PM 66A				

SECOND FLOOR PLAN E.W.S.

S.F.	H/PM 01B	H/PM 02B	H/PM 03B	H/PM 04B	H/PM 05B	H/PM 06B	H/PM 07B	H/PM 08B	H/PM 09B	H/PM 10B
	H/PM 11B	H/PM 12B	H/PM 13A	H/PM 14B	H/PM 15B	H/PM 16B	H/PM 17B	H/PM 18B	H/PM 19B	H/PM 20B
	H/PM 21B	H/PM 22B	H/PM 23B	H/PM 24B	H/PM 25B	H/PM 26B	H/PM 27B	H/PM 28B	H/PM 29B	H/PM 30B
	H/PM 31B	H/PM 32B	H/PM 33B	H/PM 34B	H/PM 35B	H/PM 36A	H/PM 37B	H/PM 38B	H/PM 39B	H/PM 40B
	H/PM 41B	H/PM 42B	H/PM 43B	H/PM 44B	H/PM 45B	H/PM 46B	H/PM 47B	H/PM 48B	H/PM 49B	H/PM 50B
	H/PM 51B	H/PM 52B	H/PM 53B	H/PM 54B	H/PM 55B	H/PM 56B	H/PM 57B	H/PM 58B	H/PM 59B	H/PM 60B
	H/PM 61B	H/PM 62B	H/PM 63B	H/PM 64B	H/PM 65B	H/PM 66B				

THIRD FLOOR PLAN E.W.S.

T.F.	H/PM 01C	H/PM 02C	H/PM 03C	H/PM 04C	H/PM 05C	H/PM 06C	H/PM 07C	H/PM 08C	H/PM 09C	H/PM 10C
	H/PM 11C	H/PM 12C	H/PM 13C	H/PM 14C	H/PM 15C	H/PM 16C	H/PM 17C	H/PM 18C	H/PM 19C	H/PM 20C
	H/PM 21C	H/PM 22C	H/PM 23C	H/PM 24C	H/PM 25C	H/PM 26C	H/PM 27C	H/PM 28C	H/PM 29C	H/PM 30C
	H/PM 31C	H/PM 32BC	H/PM 33C	H/PM 34C	H/PM 35C	H/PM 36C	H/PM 37C	H/PM 38C	H/PM 39C	H/PM 40C
	H/PM 41C	H/PM 42C	H/PM 43C	H/PM 44C	H/PM 45C	H/PM 46C	H/PM 47C	H/PM 48C	H/PM 49C	H/PM 50C
	H/PM 51C	H/PM 52C	H/PM 53C	H/PM 54C	H/PM 55C	H/PM 56C	H/PM 57C	H/PM 58C	H/PM 59C	H/PM 60C
	H/PM 61C	H/PM 62C	H/PM 63C	H/PM 64C	H/PM 65C	H/PM 66C				

HPDA

PROPOSED E.W.S. HOUSES (GR.+ 3 ST.) PRADHANMANTRI AAWAS YOJNA IN HINDALPUR, HAPUR.

TOTAL NOS. OF HOUSES = 264
SUPER AREA OF ONE UNIT = 34.07 SQ.M.
CARPET AREA OF ONE UNIT = 22.77 SQ.M.

AREA STATEMENT	SQ.M.	%
TOTAL AREA OF LAND	8000.97	
AREA FOR ROAD WIDENING	582.64	
NET PLANNING AREA	7418.33	100.00
AREA UNDER RESIDENTIAL	2678.56	36.11
AREA UNDER O.H.T./ T.W.	308.37	4.16
AREA UNDER COMM. / COMMUNITY FACILITY	412.39	5.56
AREA UNDER GREEN / PARK	1229.75	16.58
AREA UNDER SETBACK /ROADS	2789.26	37.60

BLOCK - A	40 FLATS	BLOCK - D	48 FLATS
BLOCK - B	40 FLATS	BLOCK - E	48 FLATS
BLOCK - C	48 FLATS	BLOCK - F	40 FLATS

N

24/6/2020 DRAUGHTSMAN	24/6/2020 ASST. TOWN PLANNER	25/06/2020 EXE. ENGINEER
25/06. CHIEF ENGINEER	SECRETARY	26/06/2020 VICE CHAIRMAN

(R.G. Garg) JE.

(M.C. Gupta) J-E

A.E. (S.C. Gaurbani)

PRODUCED BY AN AUTODESK EDUCATIONAL PRODUCT

PRODUCED BY AN AUTODESK EDUCATIONAL PRODUCT