NAME	SYMBOL
SEWER LINE	
DRAIN	
ELECTRIC LINE	
WATER LINE	

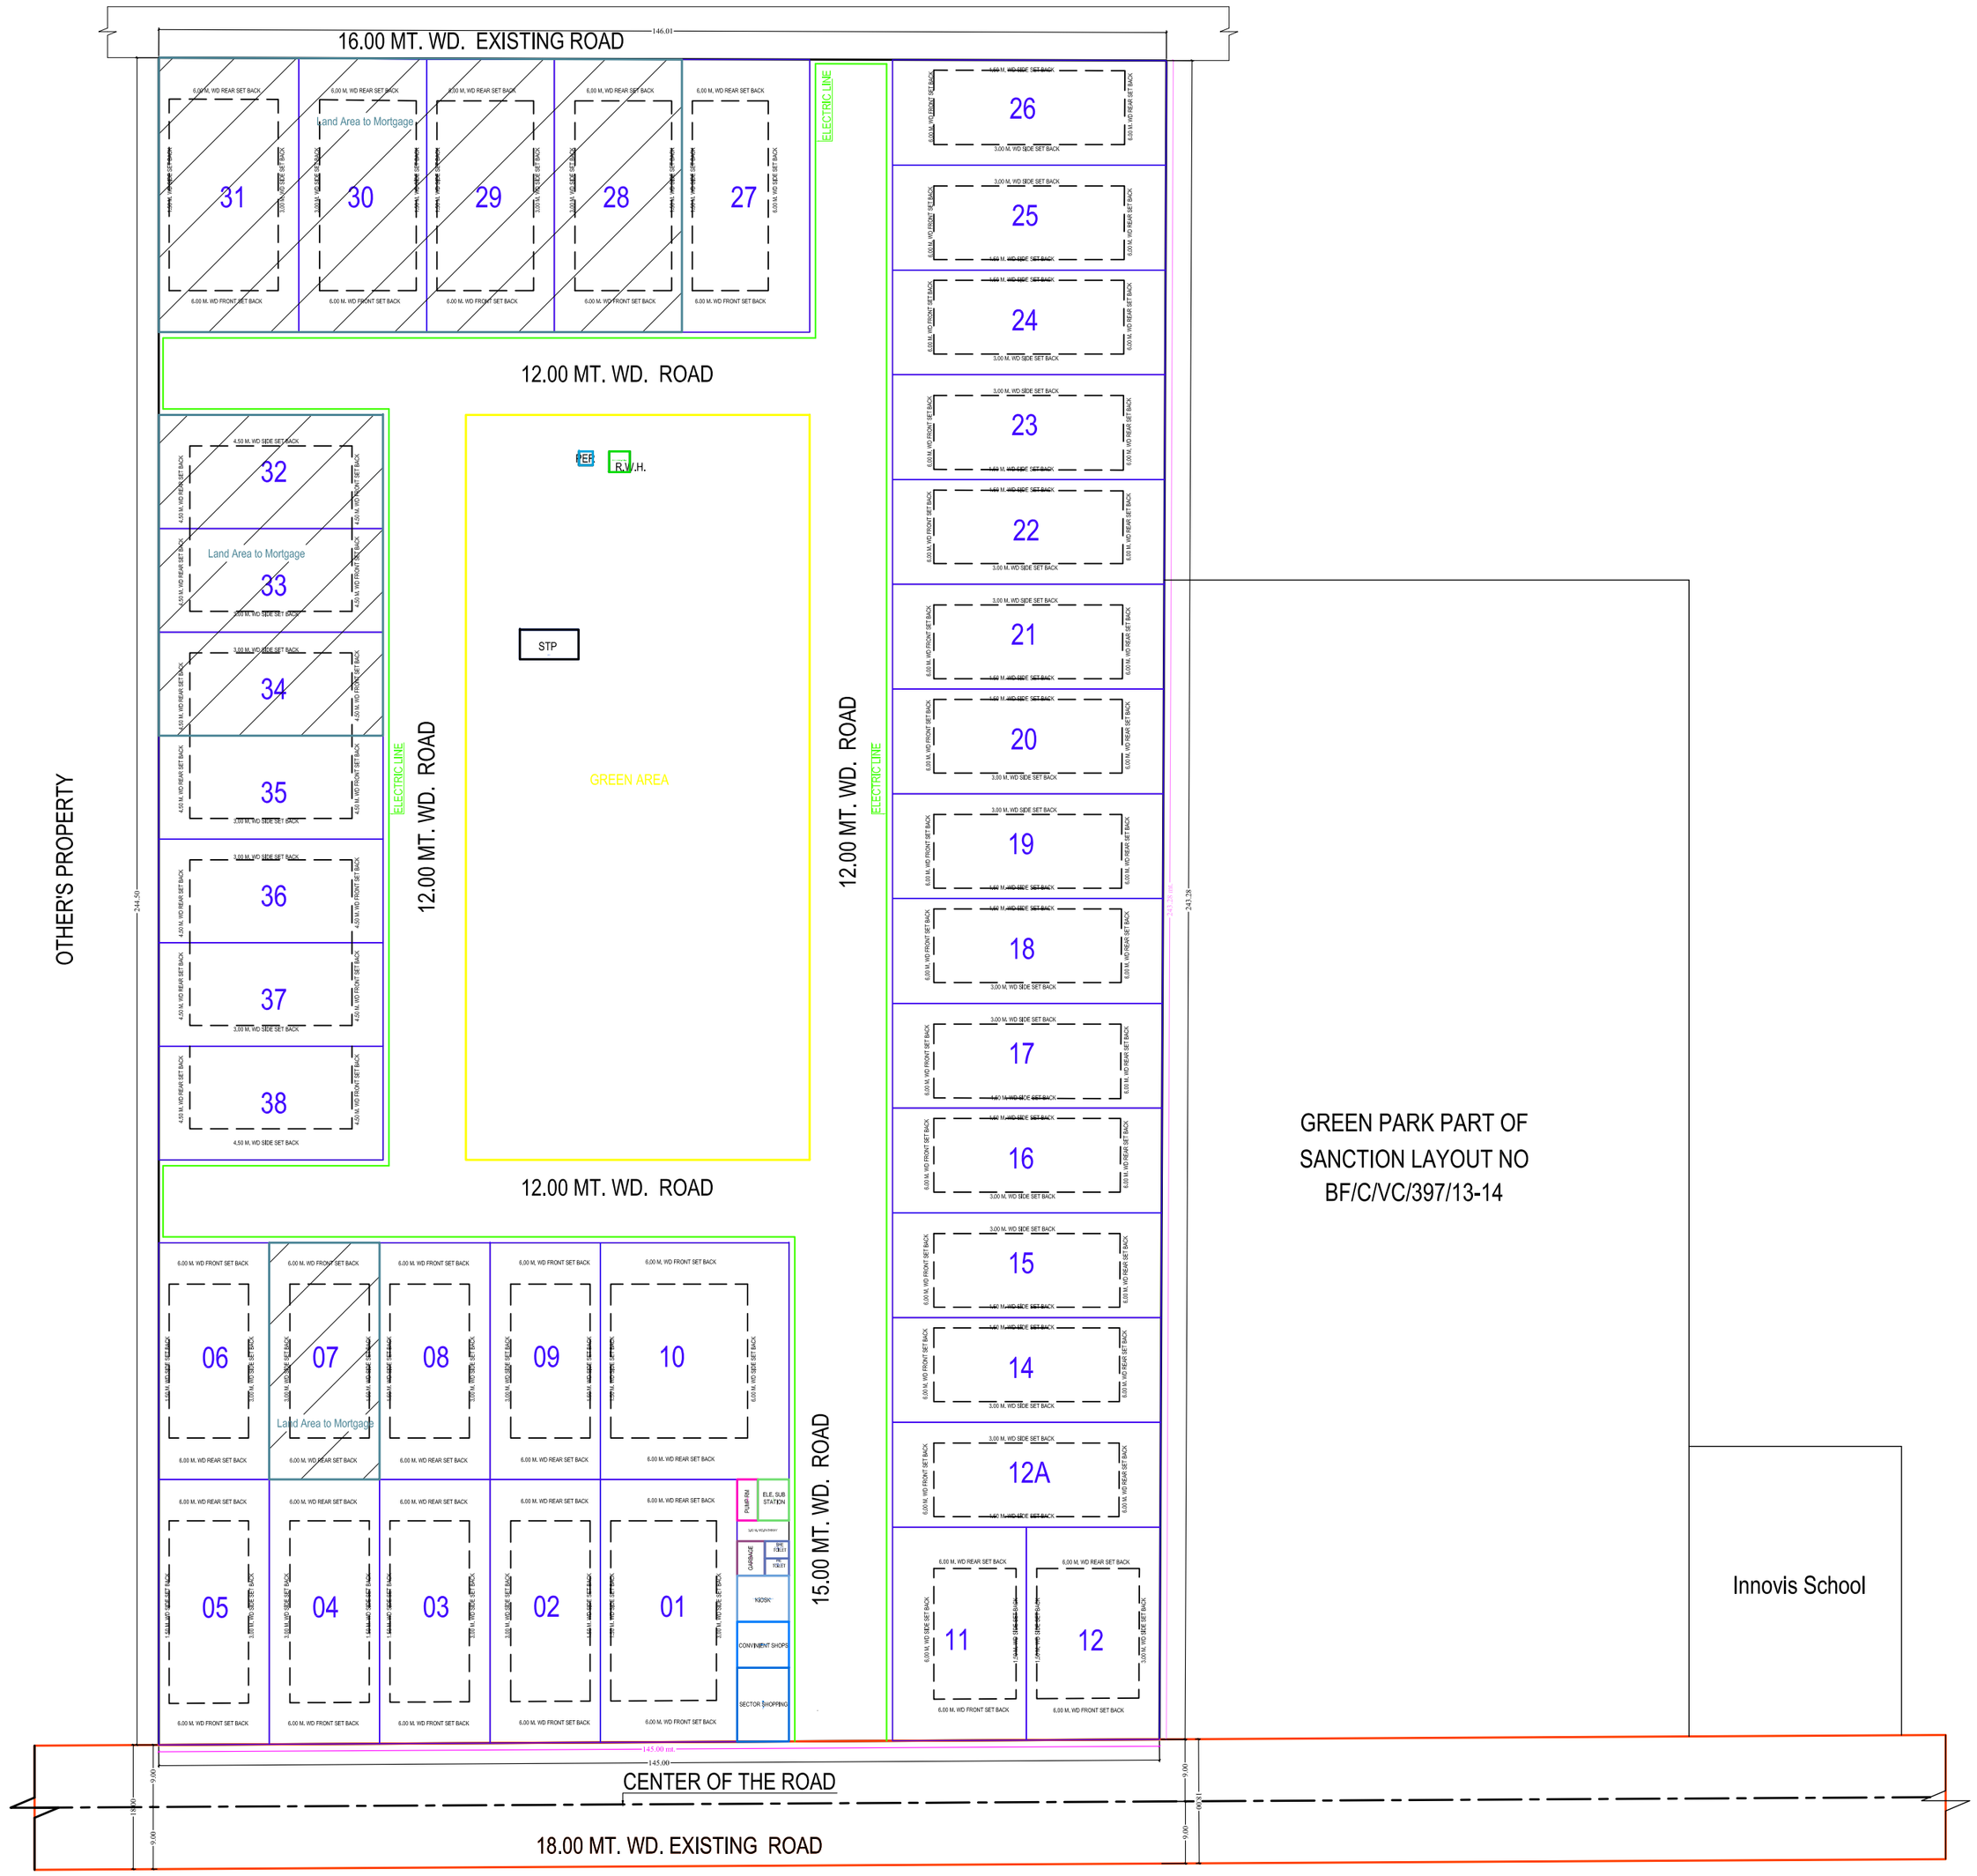

ELECTRICITY SUPPLY LAYOUT PLAN
SCALE 1:100