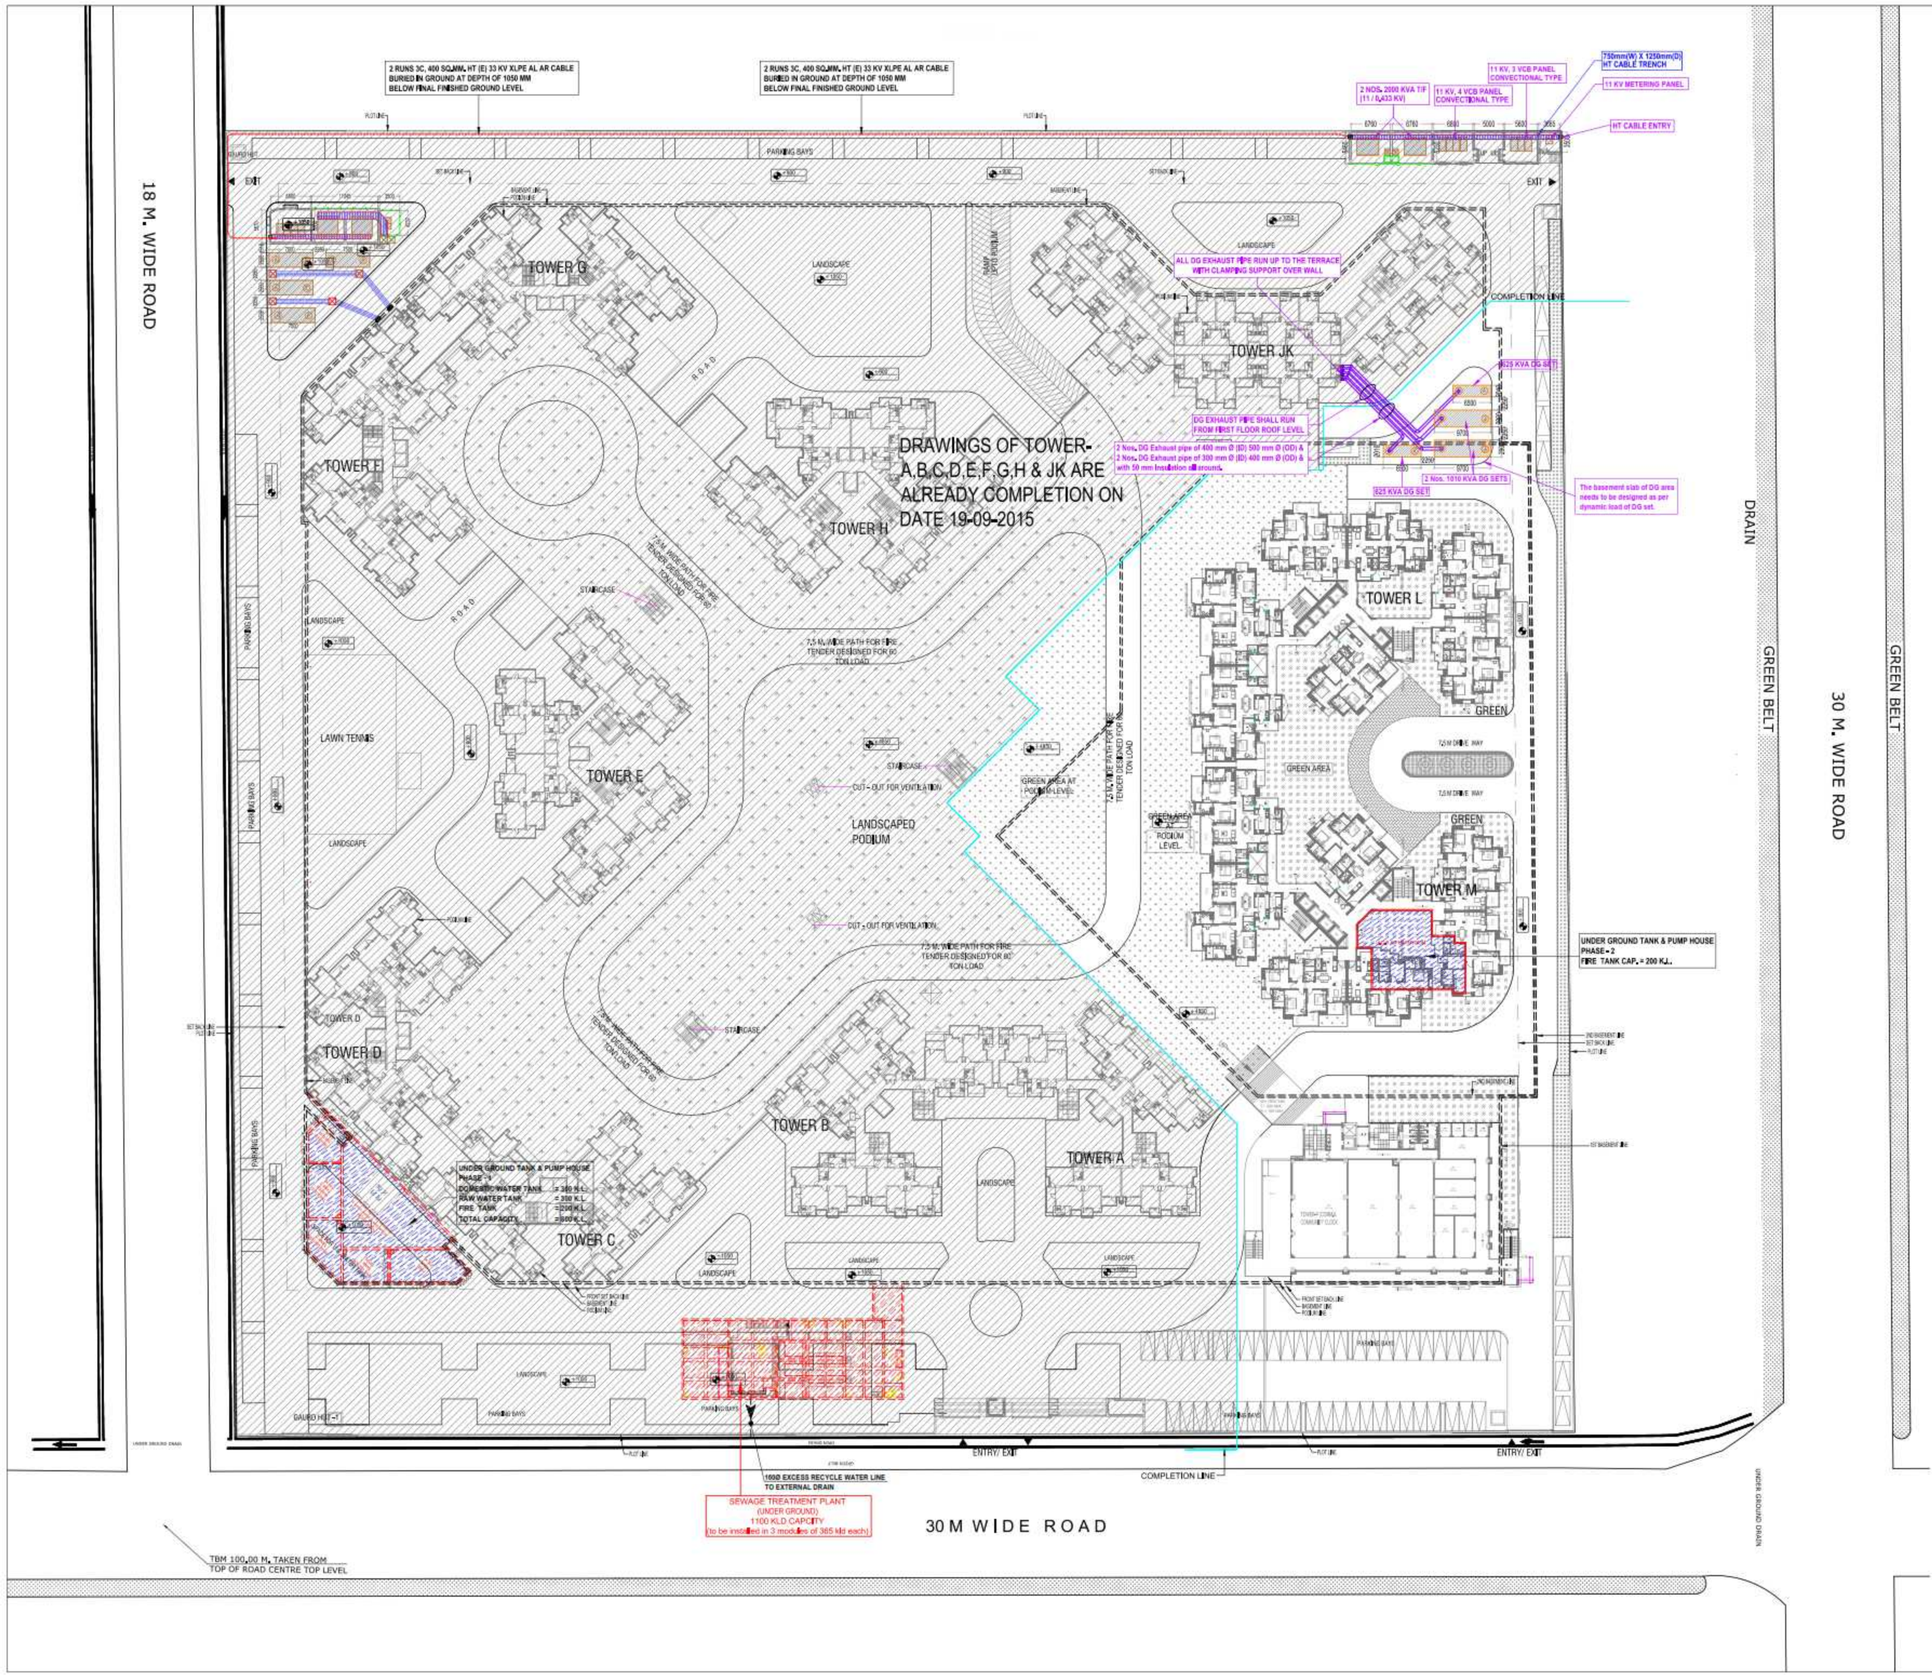

TOWN PLANER SIGN

KEY PLAN

OWNER SIGN | ARCHITECT SIGN

OWNER

RG RESIDENCY (P) LTD.

SUBMISSION DRAWING

PROJECT

PROPOSED GROUP HOUSING FOR RG RESIDENCY AT, PLOT NO GH-02, SECTOR 120, NOIDA (UP)

DATE	PROJECT INCH.	CHECKED BY
28.08.2019	Badri Vishal	Badri Vishal
SCALE	DEALT BY	APPROVED BY
1 : 525	Prem Saini	Anand Havelia

DRAWING TITLE

LAYOUT PLAN
SETTING-OUT PLAN

services consultant
Consummate Engineering Services (P) Ltd.
Noida Office : B - 67, Sector - 67, Noida - 201 301
Lko. Office : R 806, Rohtas Plumeria, Gomti Nagar, Lucknow
Tel : (0120) 2303300 (30 Lines)
e mail : mail@cespl.in, website : www.cespl.in

ARCHITECTS
Confluence
B-421, NFC, NJM-05, INDIA
Ph- +91-11-29216006, Ph- +91-11-40564768
ccs@inconfluence.com, www.inconfluence.com
Member of IGBC, ISO - 9001 : 2000
architecture urban design hospitality interiors

© & ® THIS DRAWING IS THE PROPERTY OF THE ARCHITECTS AND IS NOT TO BE COPIED OR REPRODUCED WITHOUT PERMISSION

DRAWING NO. RG / ELEC / EXT - 01

REVISION