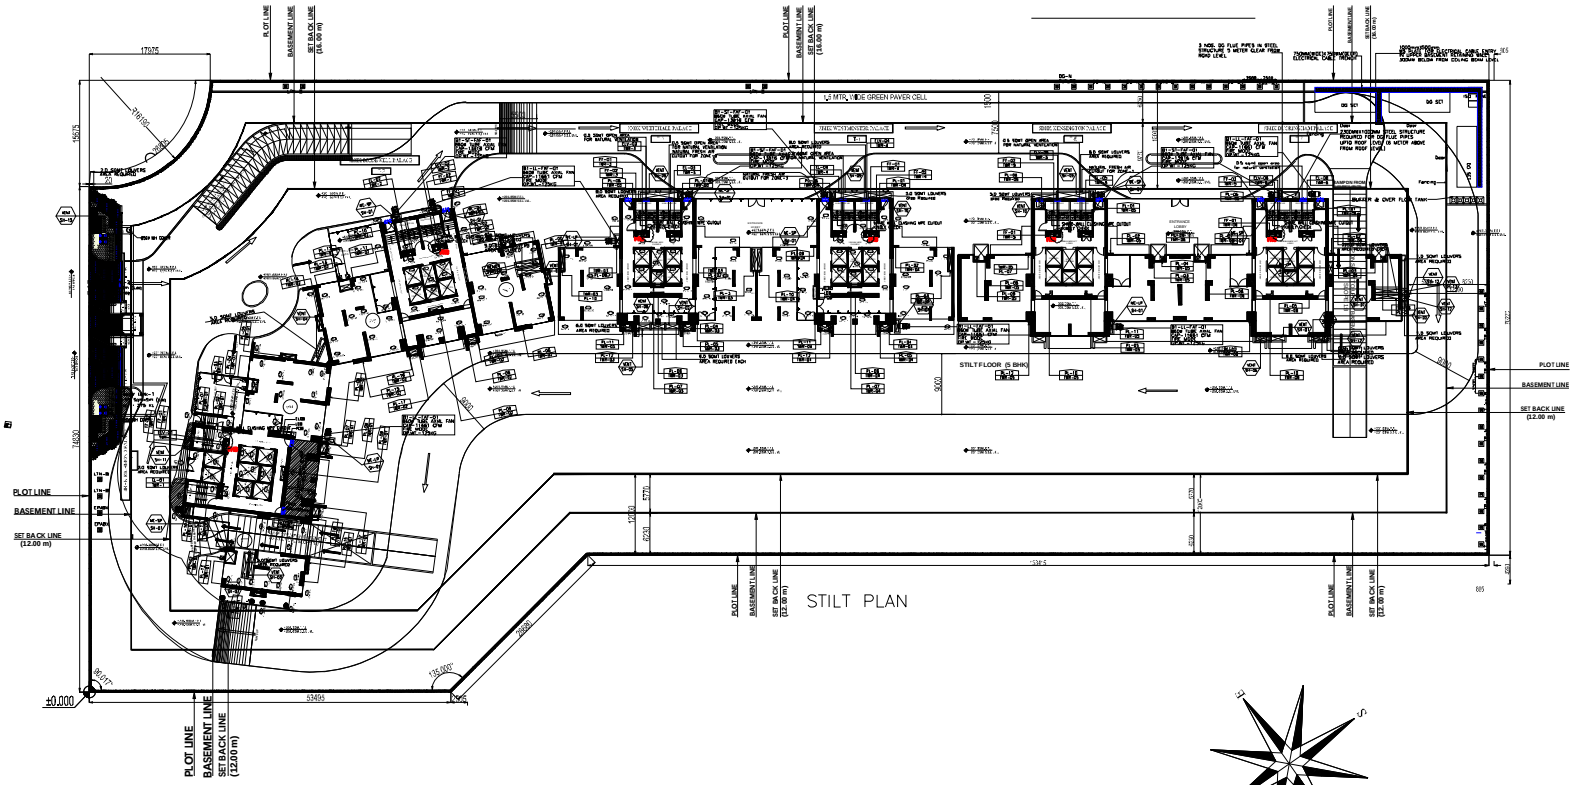

KEY PLAN:

THIS DRAWING IS BASED ON ARCHITECTURAL DRAWING RECEIVED ON 28/10/2015.

GENERAL NOTES:

LEGEND

SYMBOL	DESCRIPTION
	FRESH AIR DUCT
	EX. AIR DUCT
	PRESS. DUCT
	AXIAL FLOW FAN
	MOTORIZED FIRE DAMPER
	CONTROL PANEL

DATE	DRAWING ISSUED TO	NO. OF PRINTS
04-11-2015	ISSUED TO CLIENT & ARCHITECTS	BY EMAIL
27-10-2015	ISSUED TO CLIENT & ARCHITECTS	BY EMAIL
16-10-2015	ISSUED TO CLIENT & ARCHITECTS	BY EMAIL
06-10-2015	**ISSUED TO CLIENT & ARCHITECTS**	**BY EMAIL**

DRAWING ISSUED

REV.	DATE	DESCRIPTION	DRN.	CKD.
R6	04-11-2015	AS PER DISCUSSION IN MEETING AT MAHAGUN OFFICE ON 28.10.2015.	U.K.	D.S.A.
R5	27-10-2015	COMMENTS INCORPORATED RECEIVED FROM CLIENT ON 23.10.2015.	U.K.	D.S.A.
R4	13-10-2015	REVISED MEP LAYOUT	U.K.	D.S.A.
R3	03-10-2015	DRAIN CHANNEL LOCATION SHIFT IN CENTER,SUMP DETAIL ADDED	U.K.	D.S.A.
R2	23-09-2015	REVISED ASPER NEW ARCHITECTURE / COMMENTS	M.R	R.K.
R1	17-06-2015	REVISED AS PER NEW ARCHITECTURE / COMMENTS	M.R	R.K.
R0	**29-05-2015**	**FIRST ISSUE**	**M.R**	**R.K**

REVISION

ARCHITECT:
Architect
Hafeez
Contractor

CLIENT:
MAHAGUN

PROJECT:
MAHAGUN WISH TOWN
AT NOIDA

DRAWING TITLE:
ELECTRICAL LAYOUT
STILT FLOOR PLAN

SERVICES CONSULTANTS:
AECOM

A-197, Sector-63
Noida 201301
Uttar Pradesh, INDIA

T: +91 120 4049000
F: +91 120 4049001
www.aecom.com

STATUS:	SCHEMATIC STAGE
SCALE:	1 : 250
DATE:	29-05-2015
DESIGNED BY:	CPS/UK/KK
DRAWN BY:	CPS/UK/KK
CHECKED BY:	SS/RK/FIDSA
APPROVED BY:	PKC

DRG. NO: NODD15021-SHT-10-0000-MEP-0004
CONTRACT NO: NODD15021
SHT. NO. 01 | NO.OF SHT. 01 | REVISION NO. R6

COPYRIGHT RESERVED