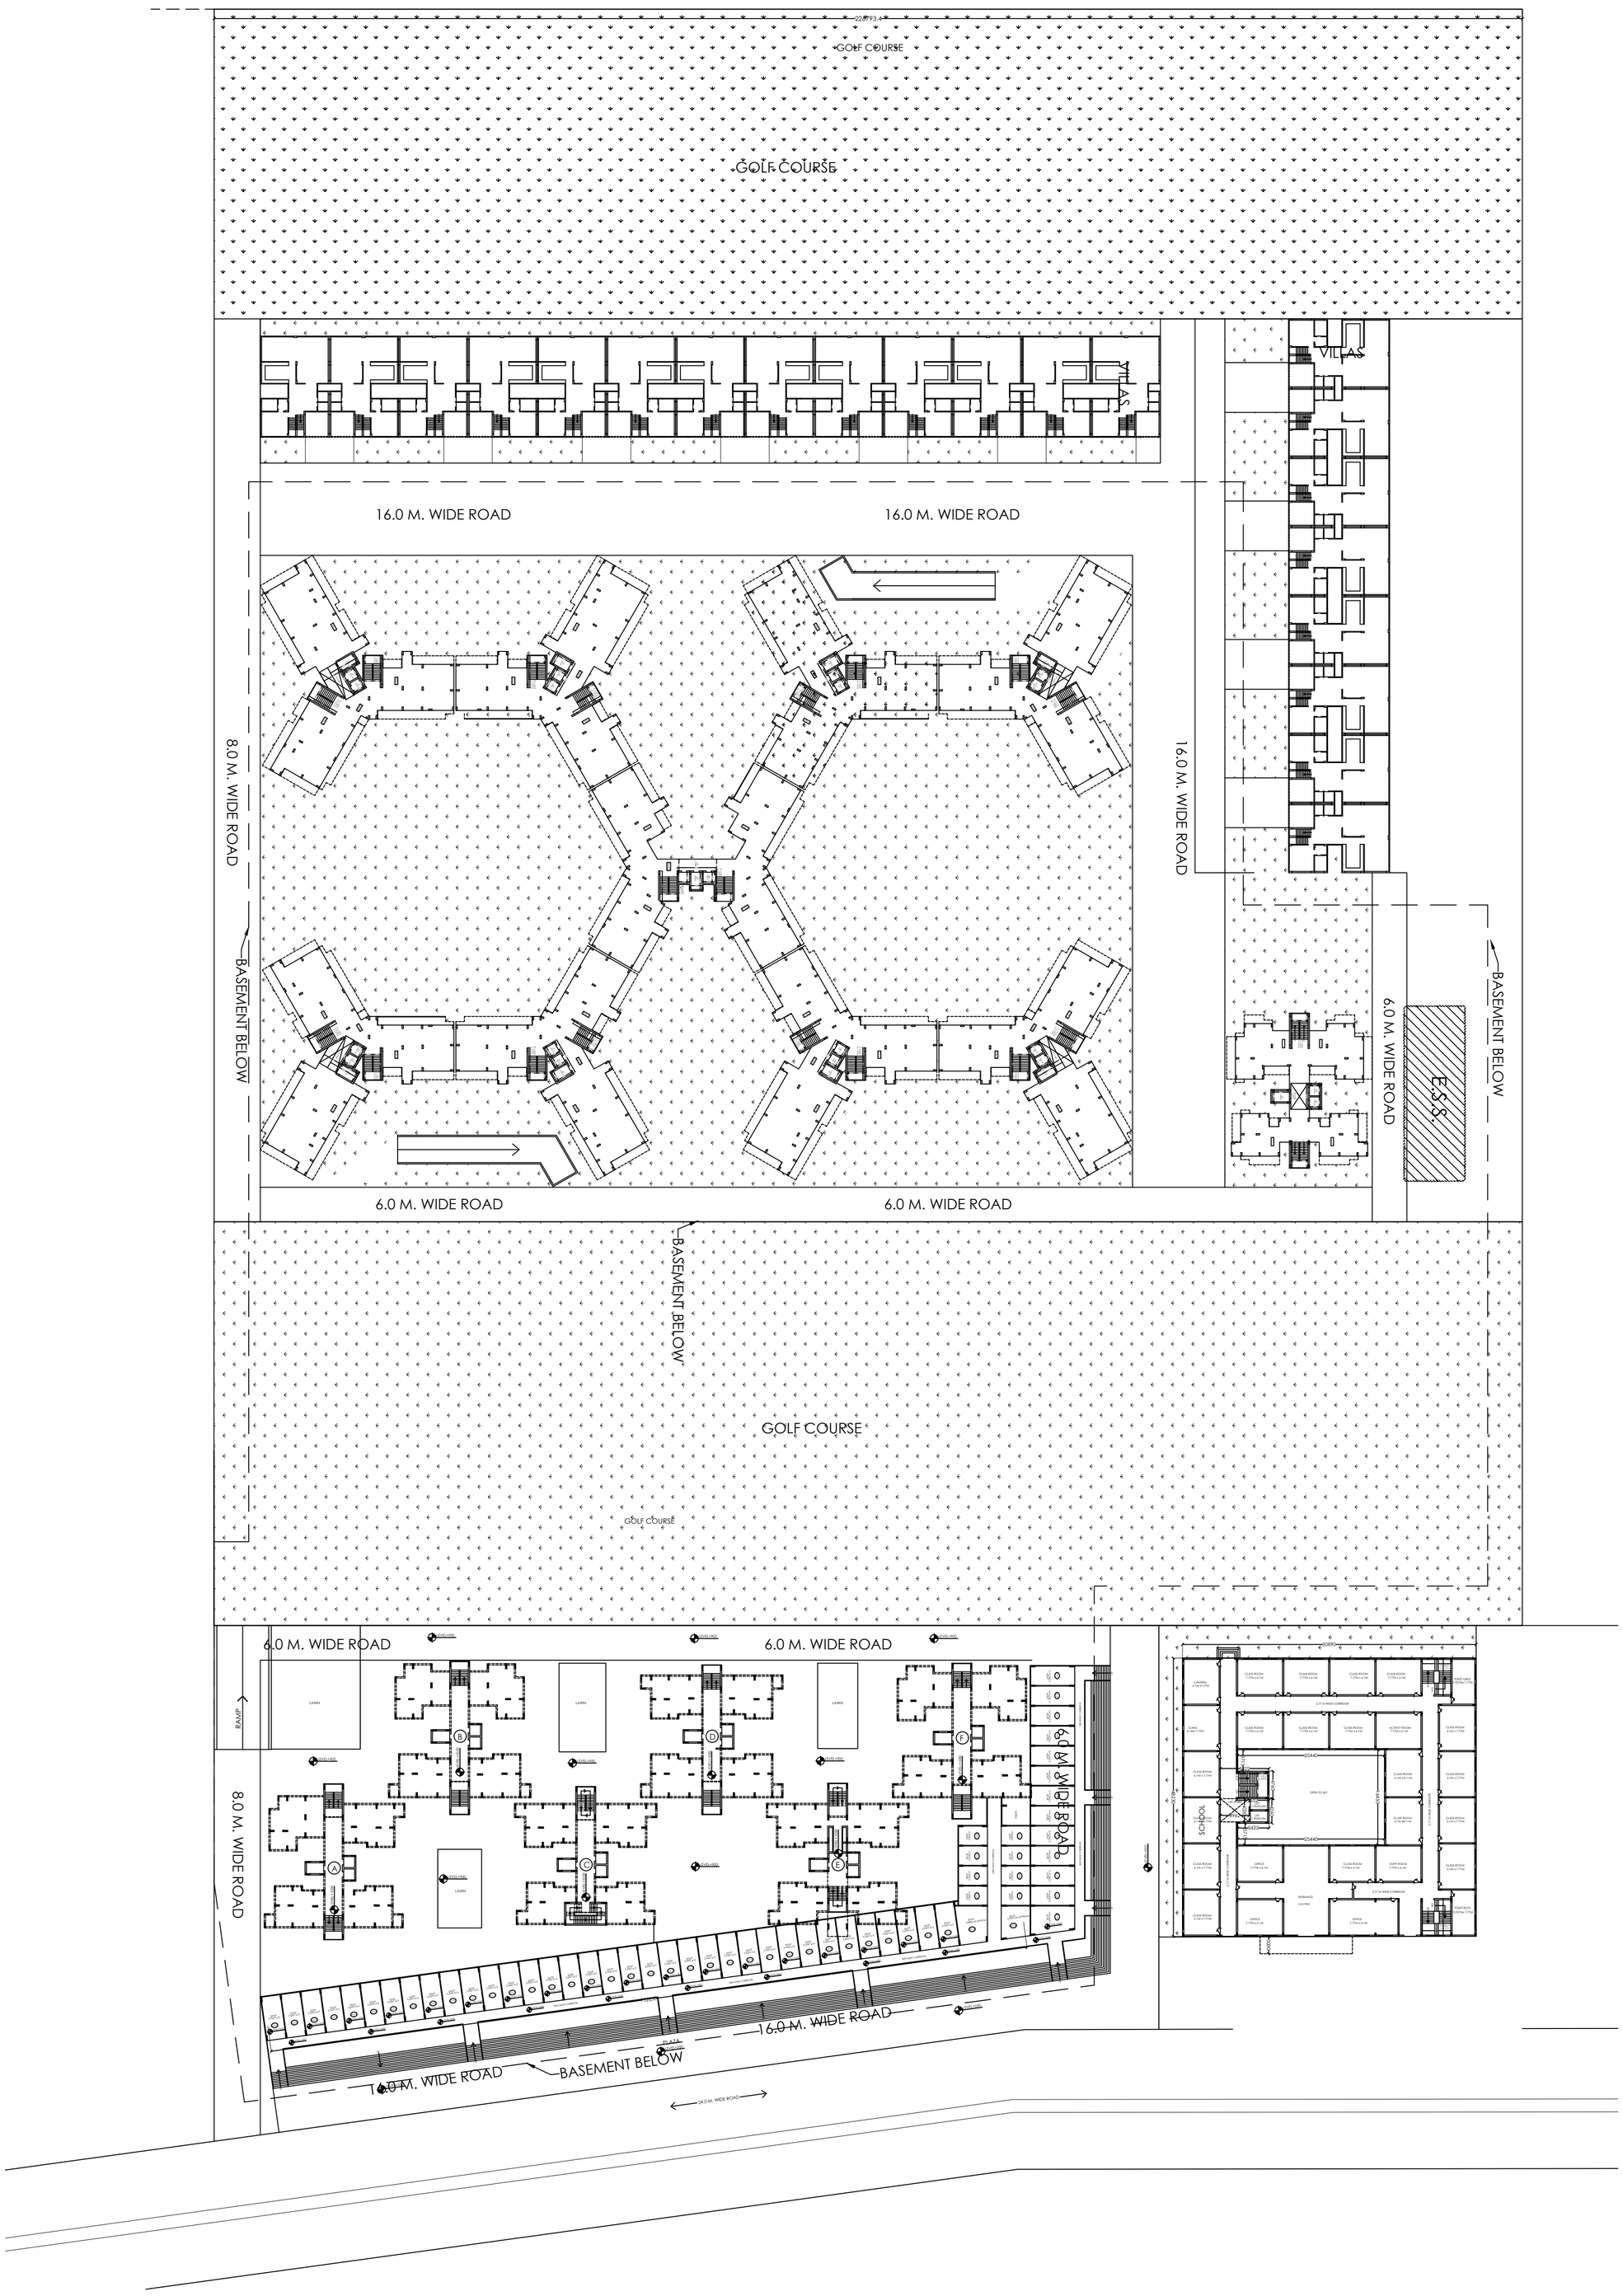

PROJECT:-

PROPOSED GROUP HOUSING FOR
M/s CONTEND INFRASTRUCTURE (P) LTD.
AT PLOT NO.SC-01/B-2, SECTOR-150, NOIDA. (U.P.)

REV.	DATE	DESCRIPTION	APPD.	CKD.	SIGN.

WORKING DRAWING

DRG. TITLE:- ELECTRICITY SUPPLY PLAN

SCALE:-1:400 | DRG. NO.:-LAY-01

DLT.BY.:-Mukesh | DATE:-04/02/2014

ARCHITECTS:-

ANDLEYS ASSOCIATES PVT.LTD.
ARCHITECTS ENGINEERS
PLANNERS
NEW DELHI - 110049