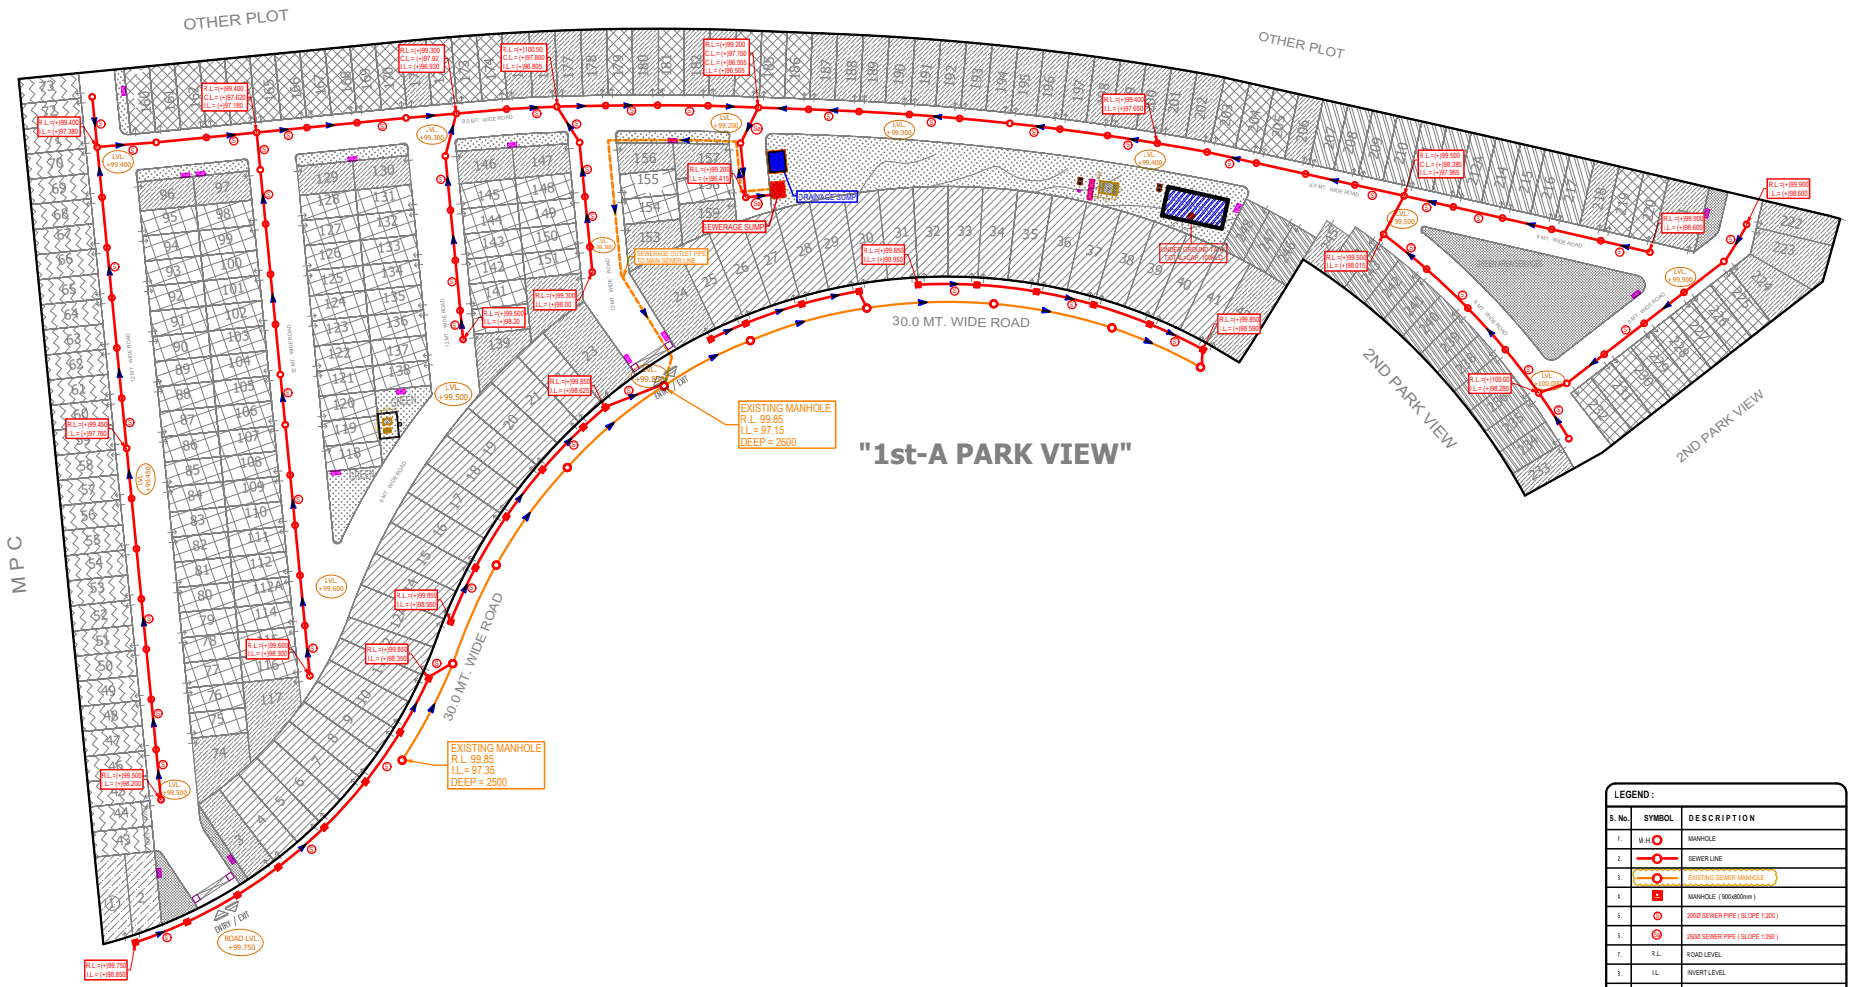

LEGEND :

S. No.	SYMBOL	DESCRIPTION
1.	M.H.	MANHOLE
2.		SEWER LINE
3.		EXISTING SEWER MANHOLE
4.		MANHOLE (900x800mm)
5.		200Ø SEWER PIPE (SLOPE 1:200)
6.		250Ø SEWER PIPE (SLOPE 1:250)
7.	R.L.	ROAD LEVEL
8.	I.L.	INVERT LEVEL
9.	C.L.	CONNECTION LEVEL

Drg. No = 1A- 01

PROPOSED
VICTORIAN VILLAS
1st-A PARK VIEW-
GAUR YAMUNA CITY-
GREATER NOIDA

GAUR YAMUNA CITY

Title : SITE PLAN

Subtitle : EXTERNAL SEWERAGE LAYOUT

Drawing Released For :
- ☐ APPROVAL
- ☐ ADVANCE COPY
- ■ SUBMISSION
- ☐ CONSTRUCTION

Drg. No : GYC / 1st-A / SP / PL - 01

Date : 23.07.2020

Scale : A1@1:600

Drawn By : S.Bhandari

Design By : Shakir Shabbir

Ckd By : Anand Havelia

architects
BRIJ (INDIA) ARCHITECTS
F-89, GREEN PARK, NEW DELHI -16.
Ph. +91-11-26853815, 26858307,Fax : +91-11-26850788
E-mail : biarch.atwin@gmail.com
Website: www.atwin.in

services consultant
Consummate Engineering Services (P) Ltd.
cespl Working Together To Create More
Noida Office : B - 67, Sector - 67, Noida - 201 301
Tel : (0120) 26943500 (24 Lines)
Lko. Office : R 006, Rohtas Plumeria, Gomti Nagar, Lucknow
e mail : mail@cespl.in, website : www.cespl.in

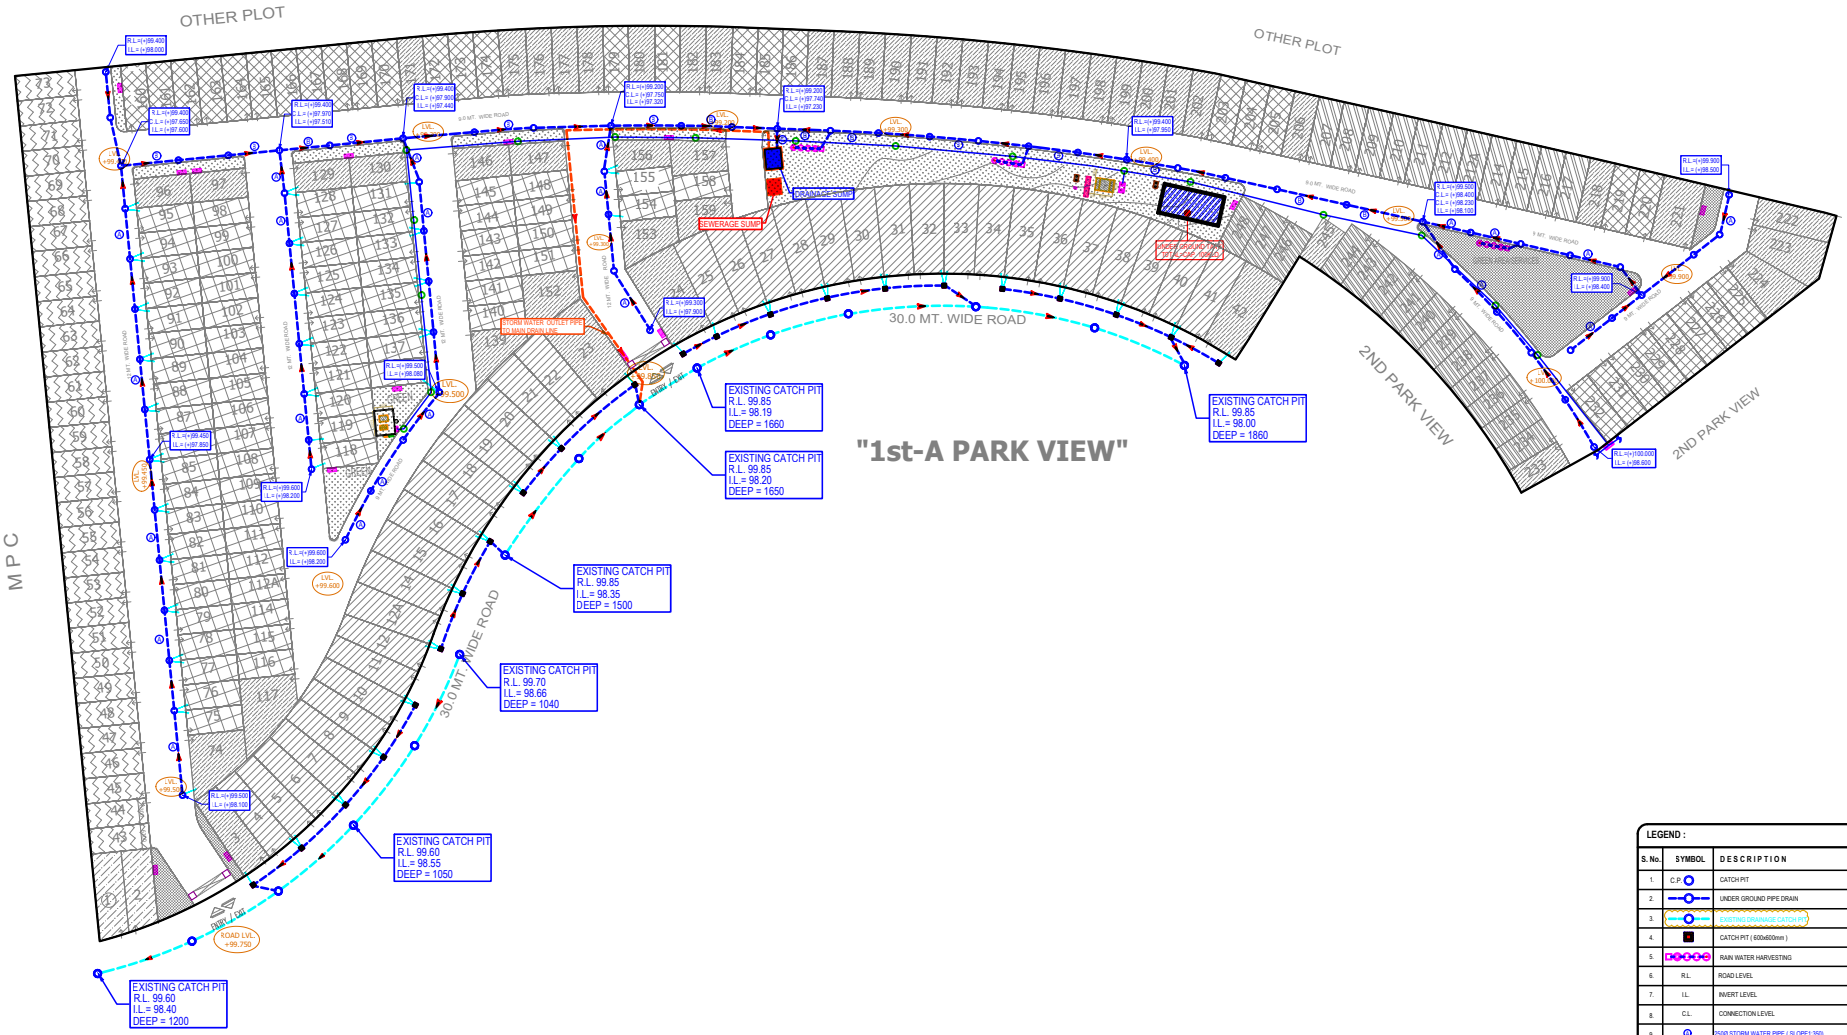

LEGEND :

S. No.	SYMBOL	DESCRIPTION
1.	C.P.	CATCH PIT.
2.		UNDER GROUND PIPE DRAIN
3.		EXISTING DRAINAGE CATCH PIT
4.		CATCH PIT (600x600mm)
5.		RAIN WATER HARVESTING
6.	R.L.	ROAD LEVEL
7.	I.L.	INVERT LEVEL
8.	C.L.	CONNECTION LEVEL
9.		250Ø STORM WATER PIPE (SLOPE1:350)
10.		300Ø STORM WATER PIPE (SLOPE1:450)
11.		400Ø STORM WATER PIPE (SLOPE1:500)

Drg. No = 1A- 02

PROPOSED
VICTORIAN VILLAS
1st-A PARK VIEW-
GAUR YAMUNA CITY-
GREATER NOIDA

GAUR YAMUNA CITY

Title : SITE PLAN

Subtitle : EXTERNAL DRAINAGE LAYOUT

Drawing Released For :
- ☐ APPROVAL
- ☐ ADVANCE COPY
- ■ SUBMISSION
- ☐ CONSTRUCTION

Drg. No : GYC / 1st-A / SP / PL - 02
Date : 23.07.2020
Scale : A1@1:600
Drawn By : S.Bhandari
Design By : Shakir Shabbir
Ckd By : Anand Havelia

architects
BRIJ (INDIA) ARCHITECTS
F-89, GREEN PARK, NEW DELHI -16.
Ph. +91-11-26853815, 26858307,Fax : +91-11-26850788
E-mail : biarch.atwin@gmail.com
Website: www.atwin.in

services consultant
Consummate Engineering Services (P) Ltd.
cespl
Working Together To Create Value
Noida Office : B - 67, Sector - 67, Noida - 201 301
Tel : (0120) 26943500 (24 Lines)
Lko. Office : R 006, Rohtas Plumeria, Gomti Nagar, Lucknow
e mail : mail@cespl.in, website : www.cespl.in