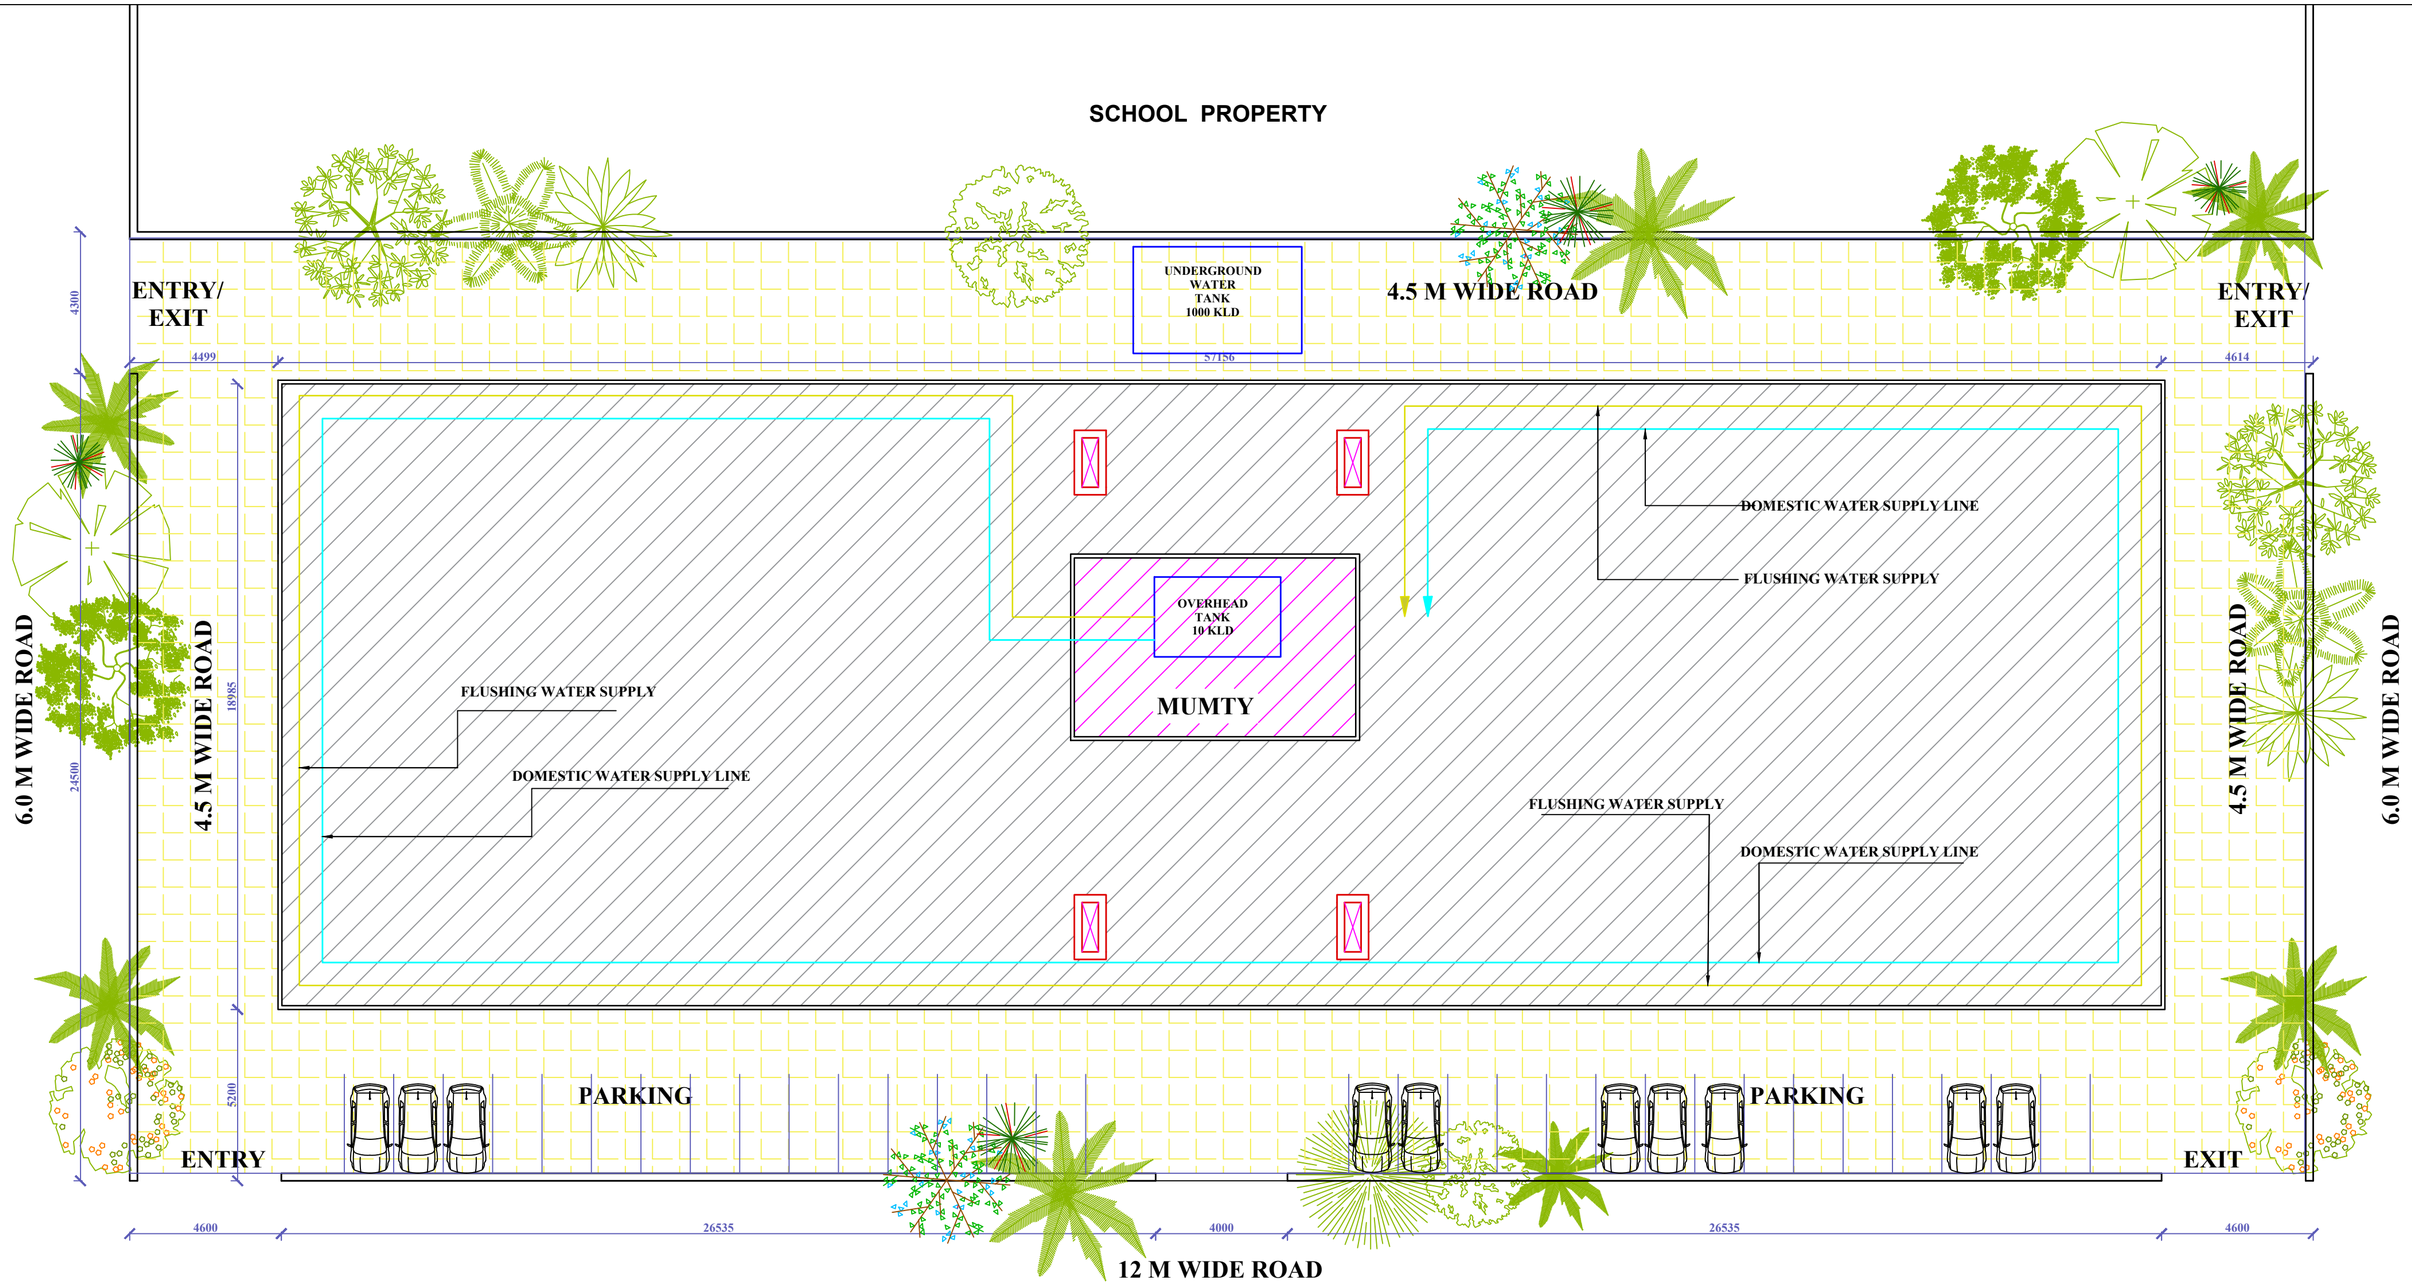

SITE PLAN

PROJECT : MANSHA PLAZA

WATER SUPPLY PLAN