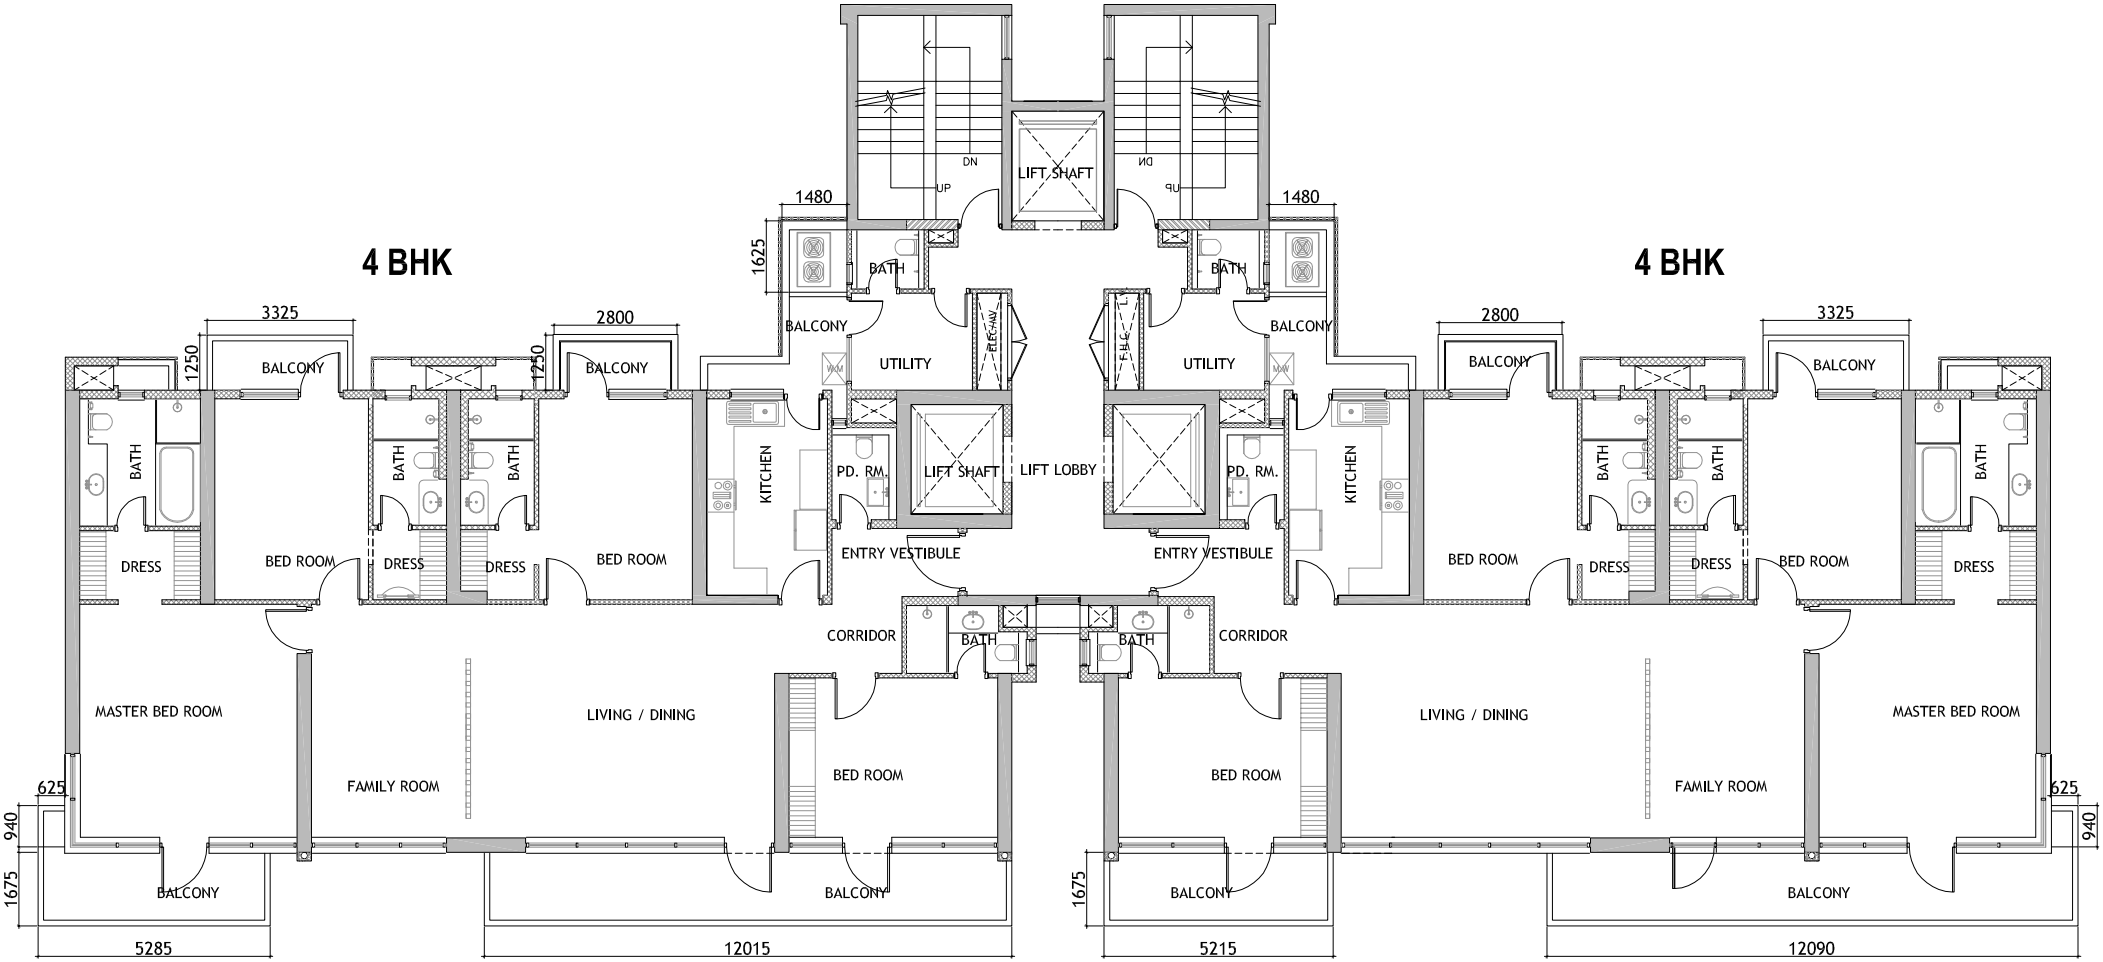

KASABLANCA Tower 1/2/3

TYPICAL FLOOR PLAN