PDF Compressor Free Version

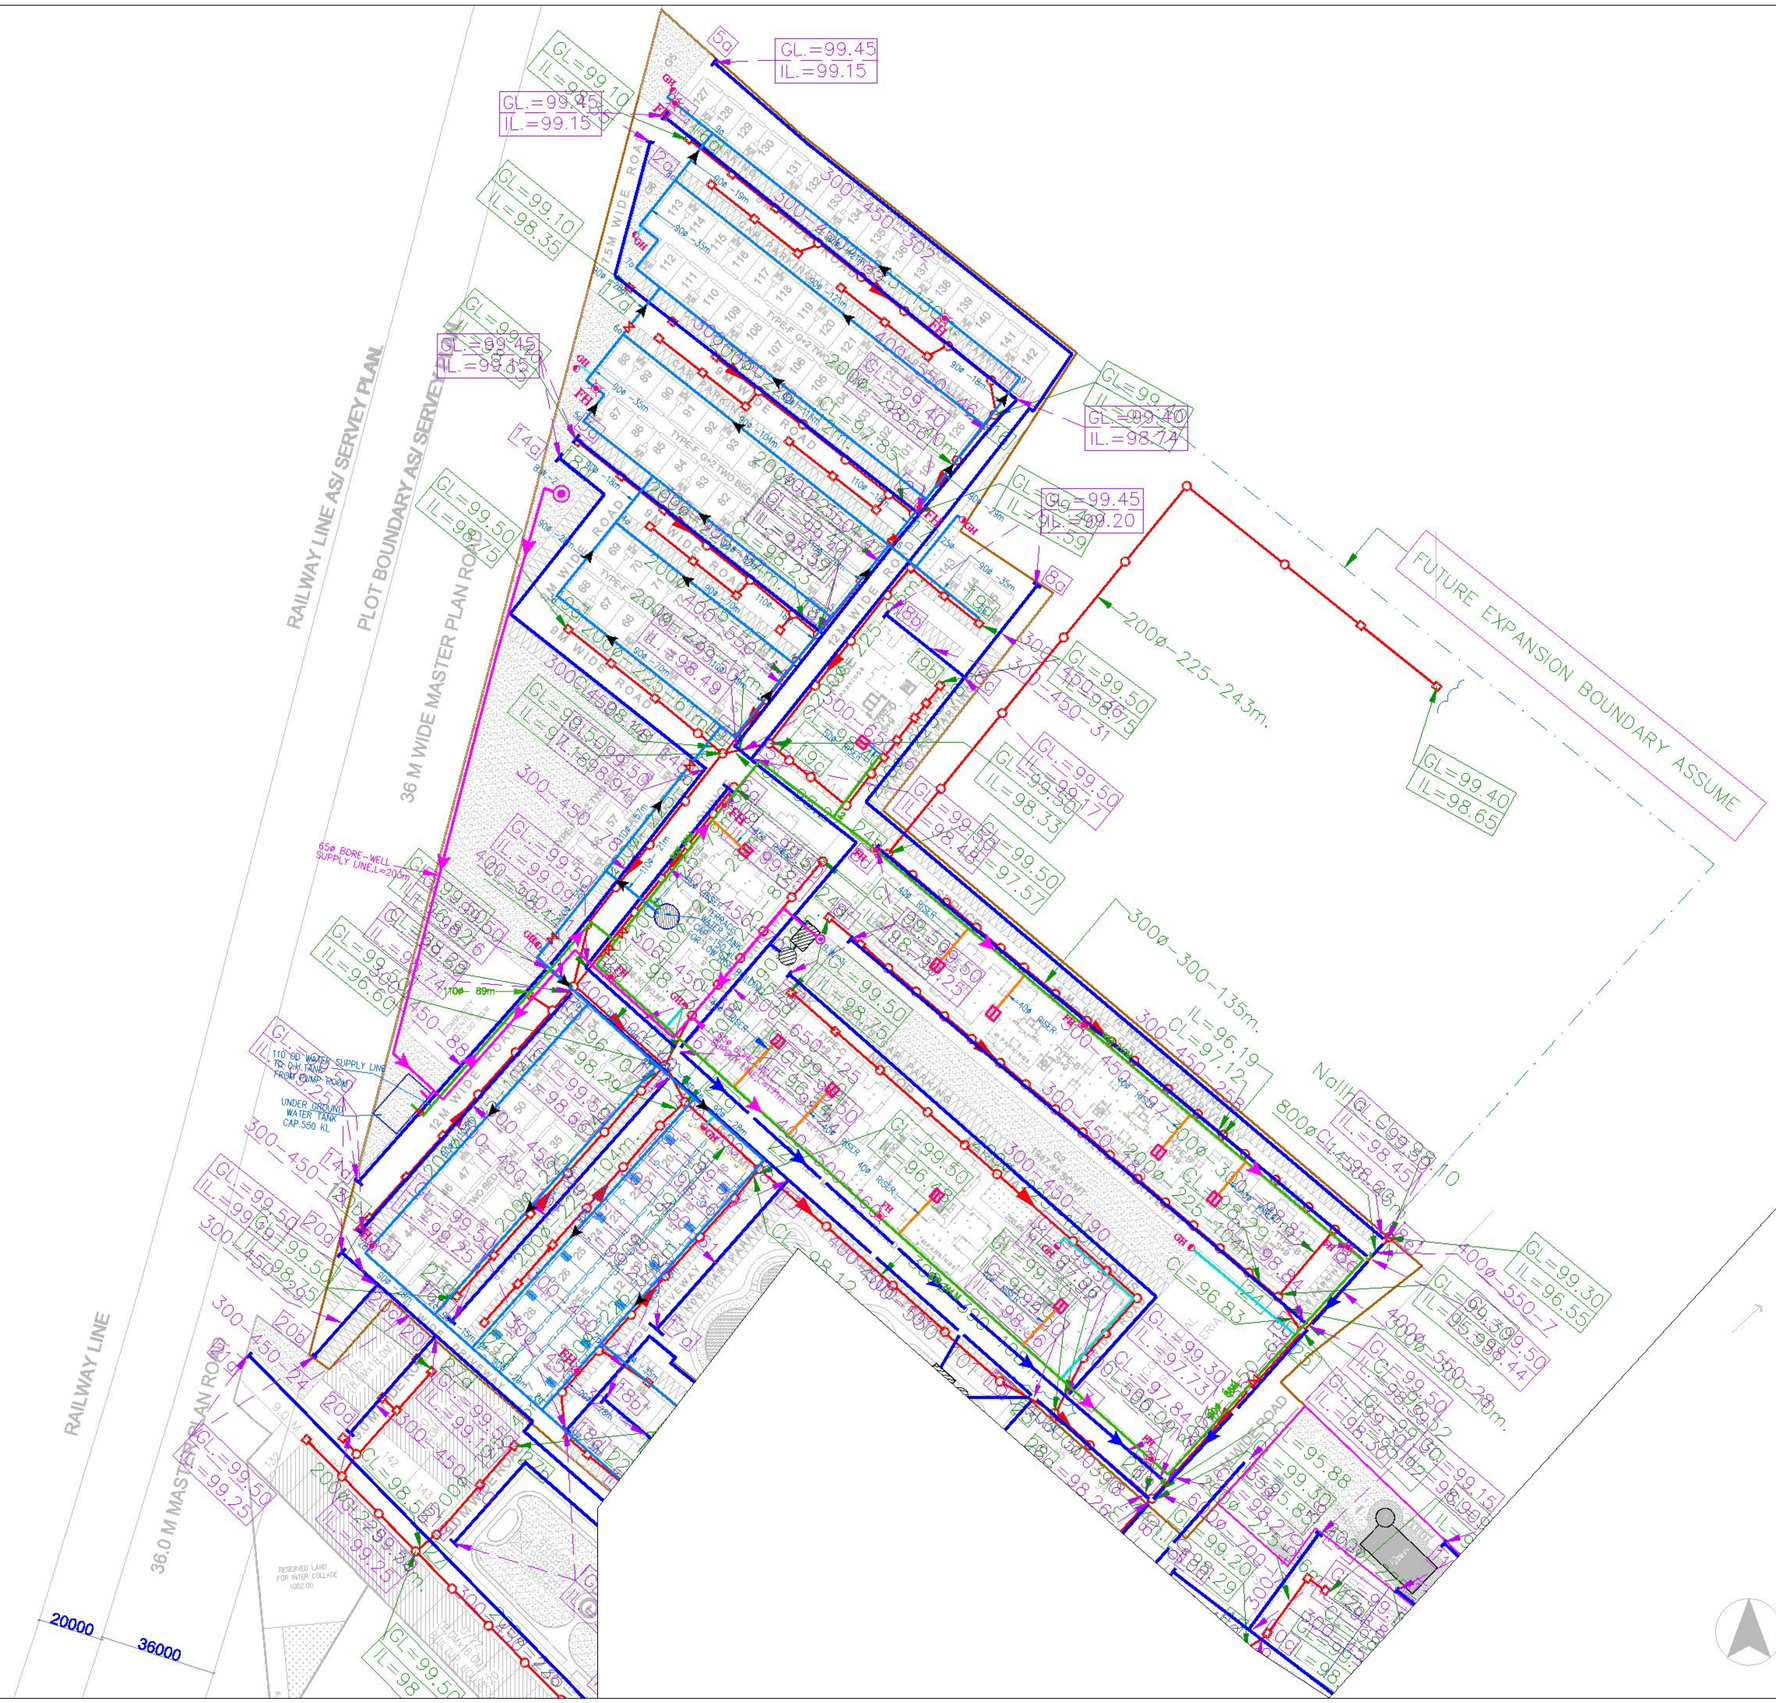

LEGEND :

S. No.	SYMBOL	DESCRIPTION
1.		MANHOLE
2.		SEWER LINE
3.		SERVICE CONNECTION
4.	G.L	GROUND LEVEL
5.	I.L.	INVERT LEVEL
6.	C.L.	CONNECTION LEVEL

PIPE DIA	– SLOPE	– LENGTH
IN MM.	IN MM.	IN M.

S.N.	REVI.	DATE	DESCRIPTION

PROJECT

PROPOSED RESIDENTIAL COLONY AT ANSAL TOWN MEERUT.

TITLE

PHASE–3
DEVELOPMENT PLAN

DEALT BY. P.K.	DATE 25.05.2010	R4
CHECKED BY. M.K.	SCALE 1:1000	

DRG NO.
SERV/1052/MEERUT.AT/PART PH–3/S/03

MANOJ KUMAR
DESIGN ENGINEER
(SERVICES)

ADITYA KUMAR GUPTA
SR. G.M (SERVICES)

ansal HOUSING & CONSTRUCTION LTD.
15, UGF INDRA PRAKASH
21 BARAKHAMBA ROAD
NEW DELHI – 110 001