Land scaping.

ARINEM

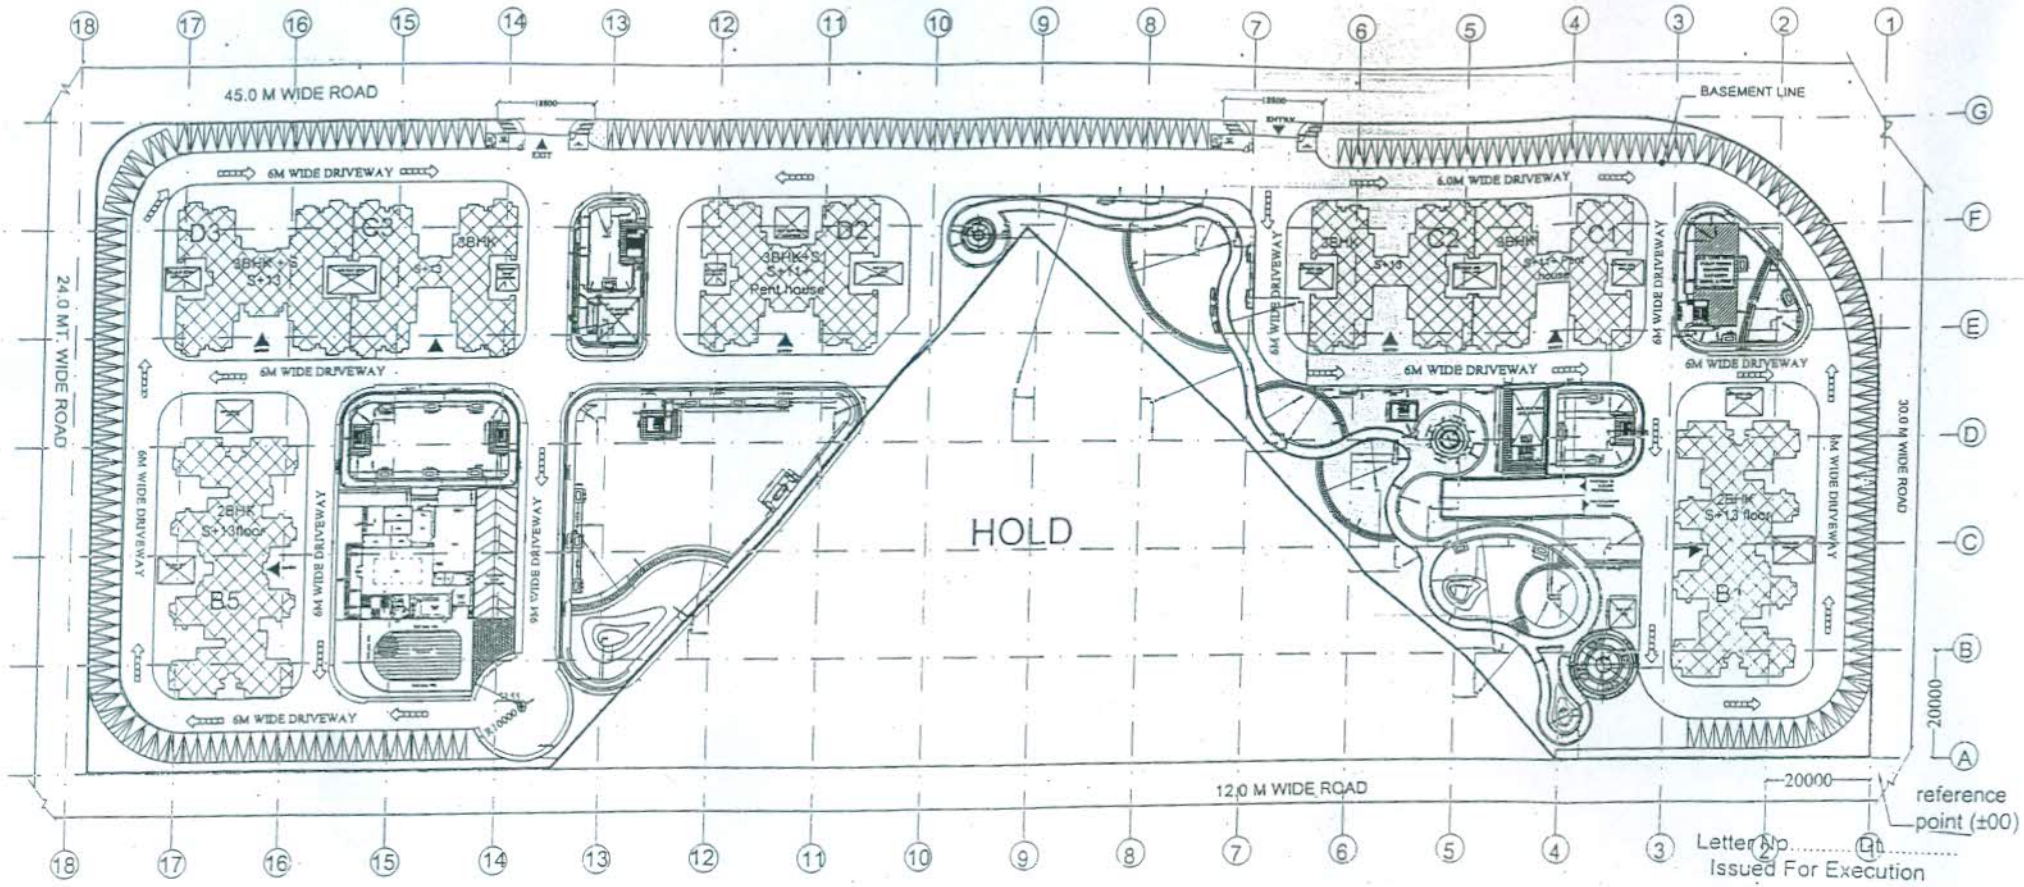

Letter No. ..... Dt. .....
Issued For Execution

E.E.
CD-19

S.E.
Circle-III

SITE PLAN

FOR EXECUTION
Signature 23/6/16 Date

GRID -: 28M x 20M

KEY PLAN

LEGEND :-

REV	DRAWN BY & DATE	APPROVED BY & DATE	STATUS	REF	DRAWING NO.
05				06	
04				05	
03				04	
02				03	
01				02	
00	SADIA 17.06.16	VINAY 17.06.16	released for execution	01	

NOTES :
1. No dimensions to be scaled off the drawing.
2. Only written dimensions in Millimeters to be followed
3. Any discrepancy found in the drawing to be immediately got clarified with the Architect or his representative at site.
4. All drawings are interrelated and shall be read in conjunction with other drawings.

This drawing is the property of ARINEM Consultancy Services Pvt. Ltd. and is not to be reproduced, copied, handed over to a third party or used for any other purpose other than for which it has been loaned.

PROJECT TITLE: hiMALAYA ENCLAVE AT SEC-17, VRINDAVAN SCHEME, LUCKNOW

DRAWING TITLE: LANDSCAPE PLAN

DRAWING NO. 016106-RG-01-WD-00L07 | SHEET NO. 01

DATE: JUN '16 | NORTH | SCALE: N.T.S

ARINEM
UDAVP