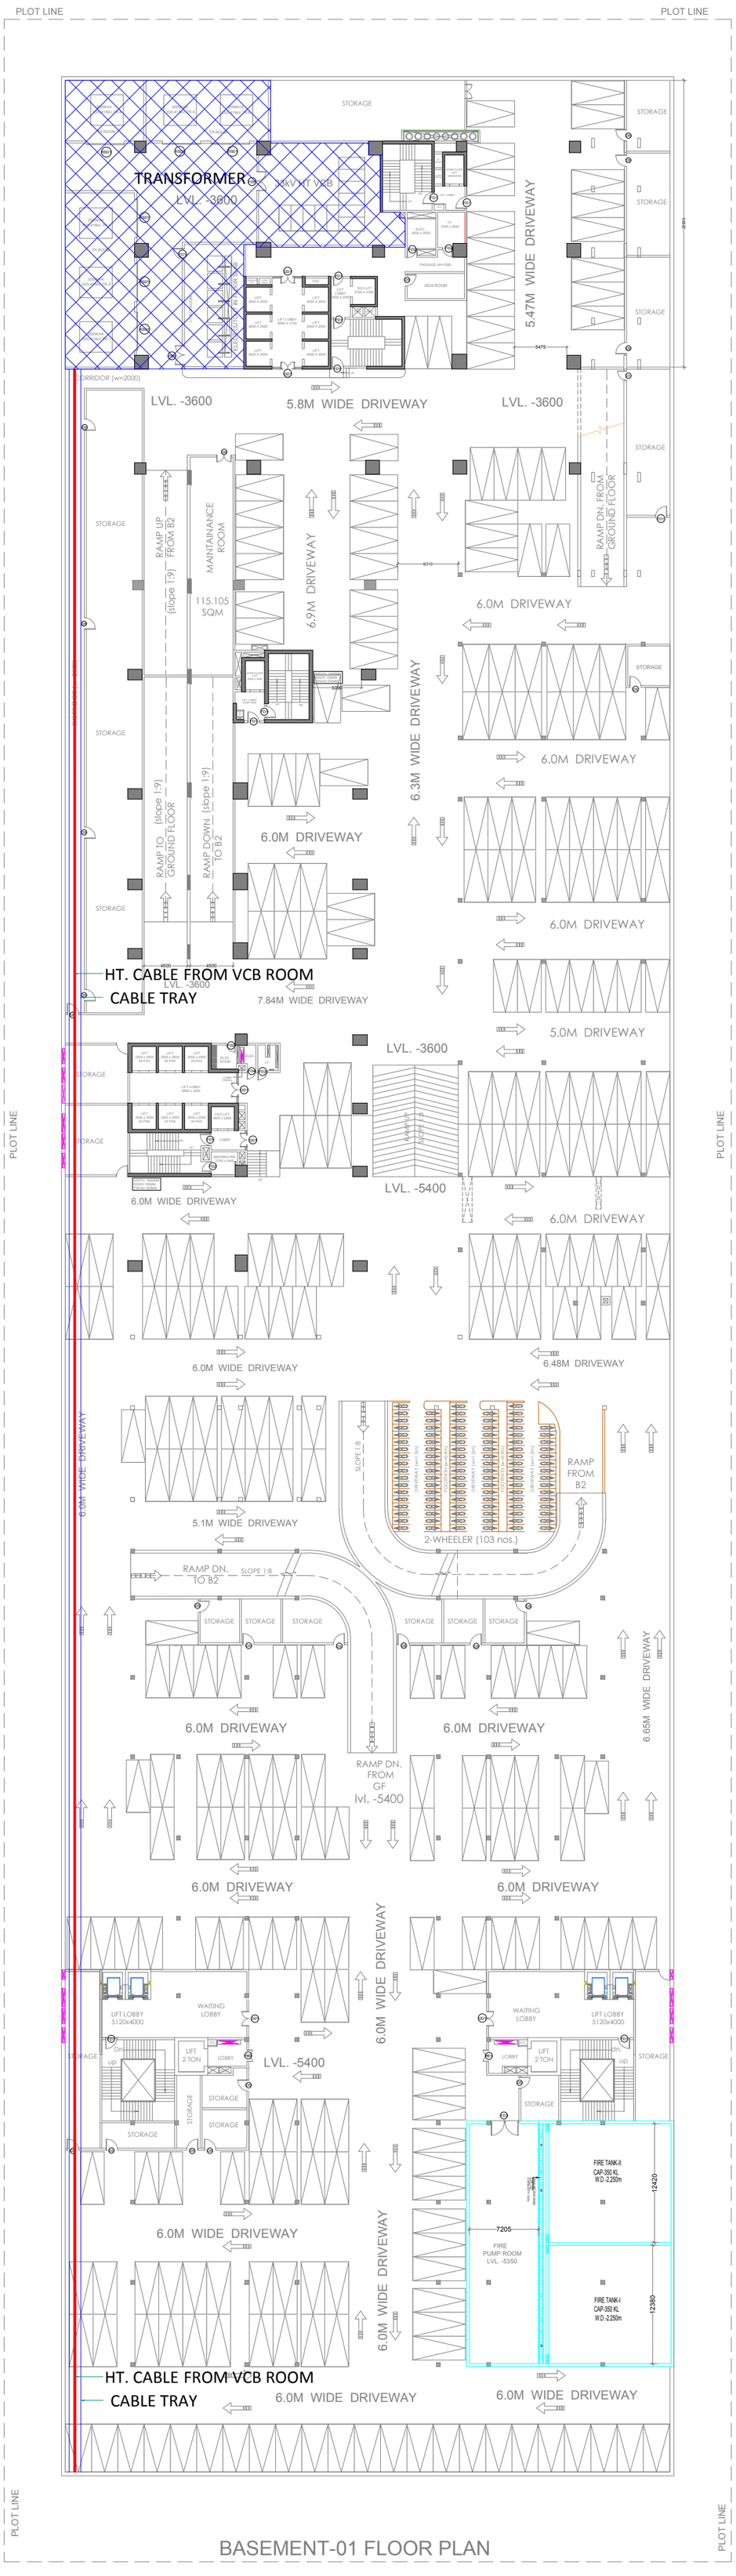

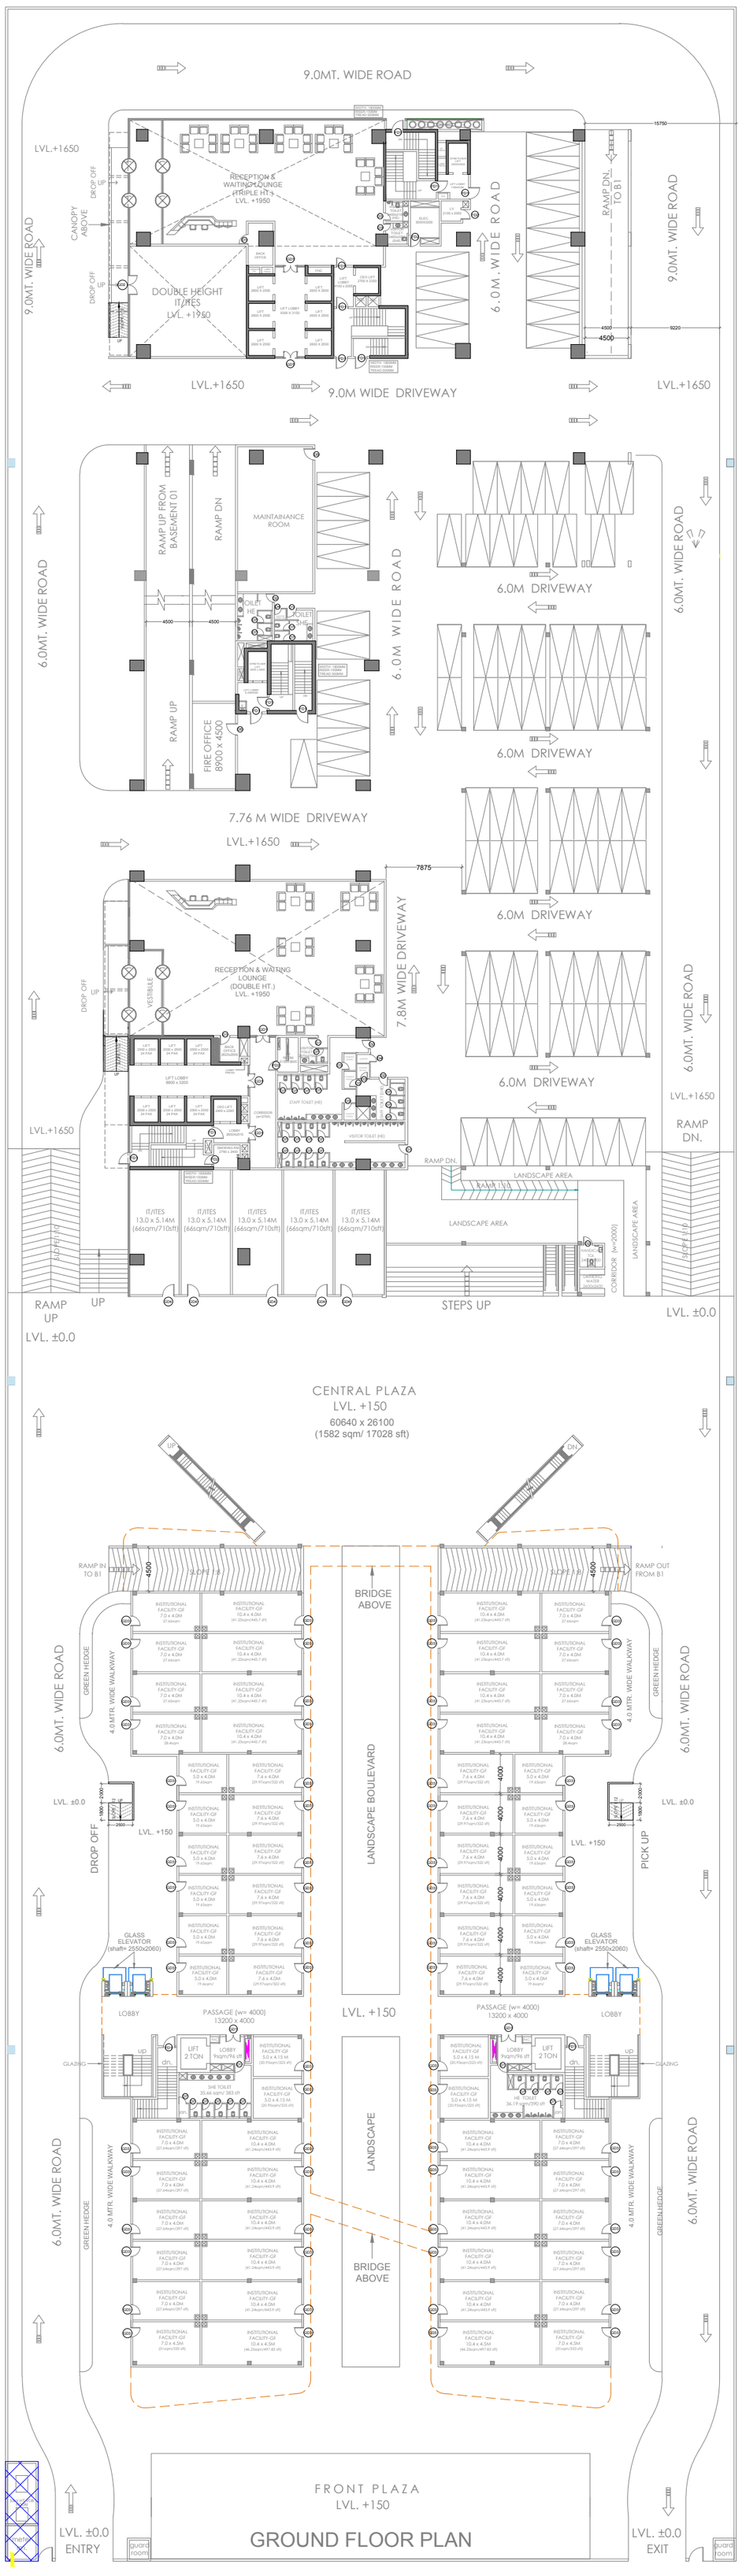

ELECTRICAL LEGEND

- CABLE TRAY
- HT. CABLE FROM VCB ROOM TO TRANSFORMER
- MAIN GRID TO METER ROOM

PROJECT TITLE:-	DRAWING TITLE:-	DATE	NORTH	ARCHITECT'S SIGN	OWNER'S SIGN	SHEET NO.
PROPOSED IT BUILDING AT PLOT NO. A-3A, SECTOR-132, NOIDA FOR -M/s EXOTICA INFRATECH LLP (formerly known as Abloom Infotech (P) Ltd.)	ELECTRICAL SUPPLY PLAN	SCALE DRN. BY CHKD. BY	N			S-01