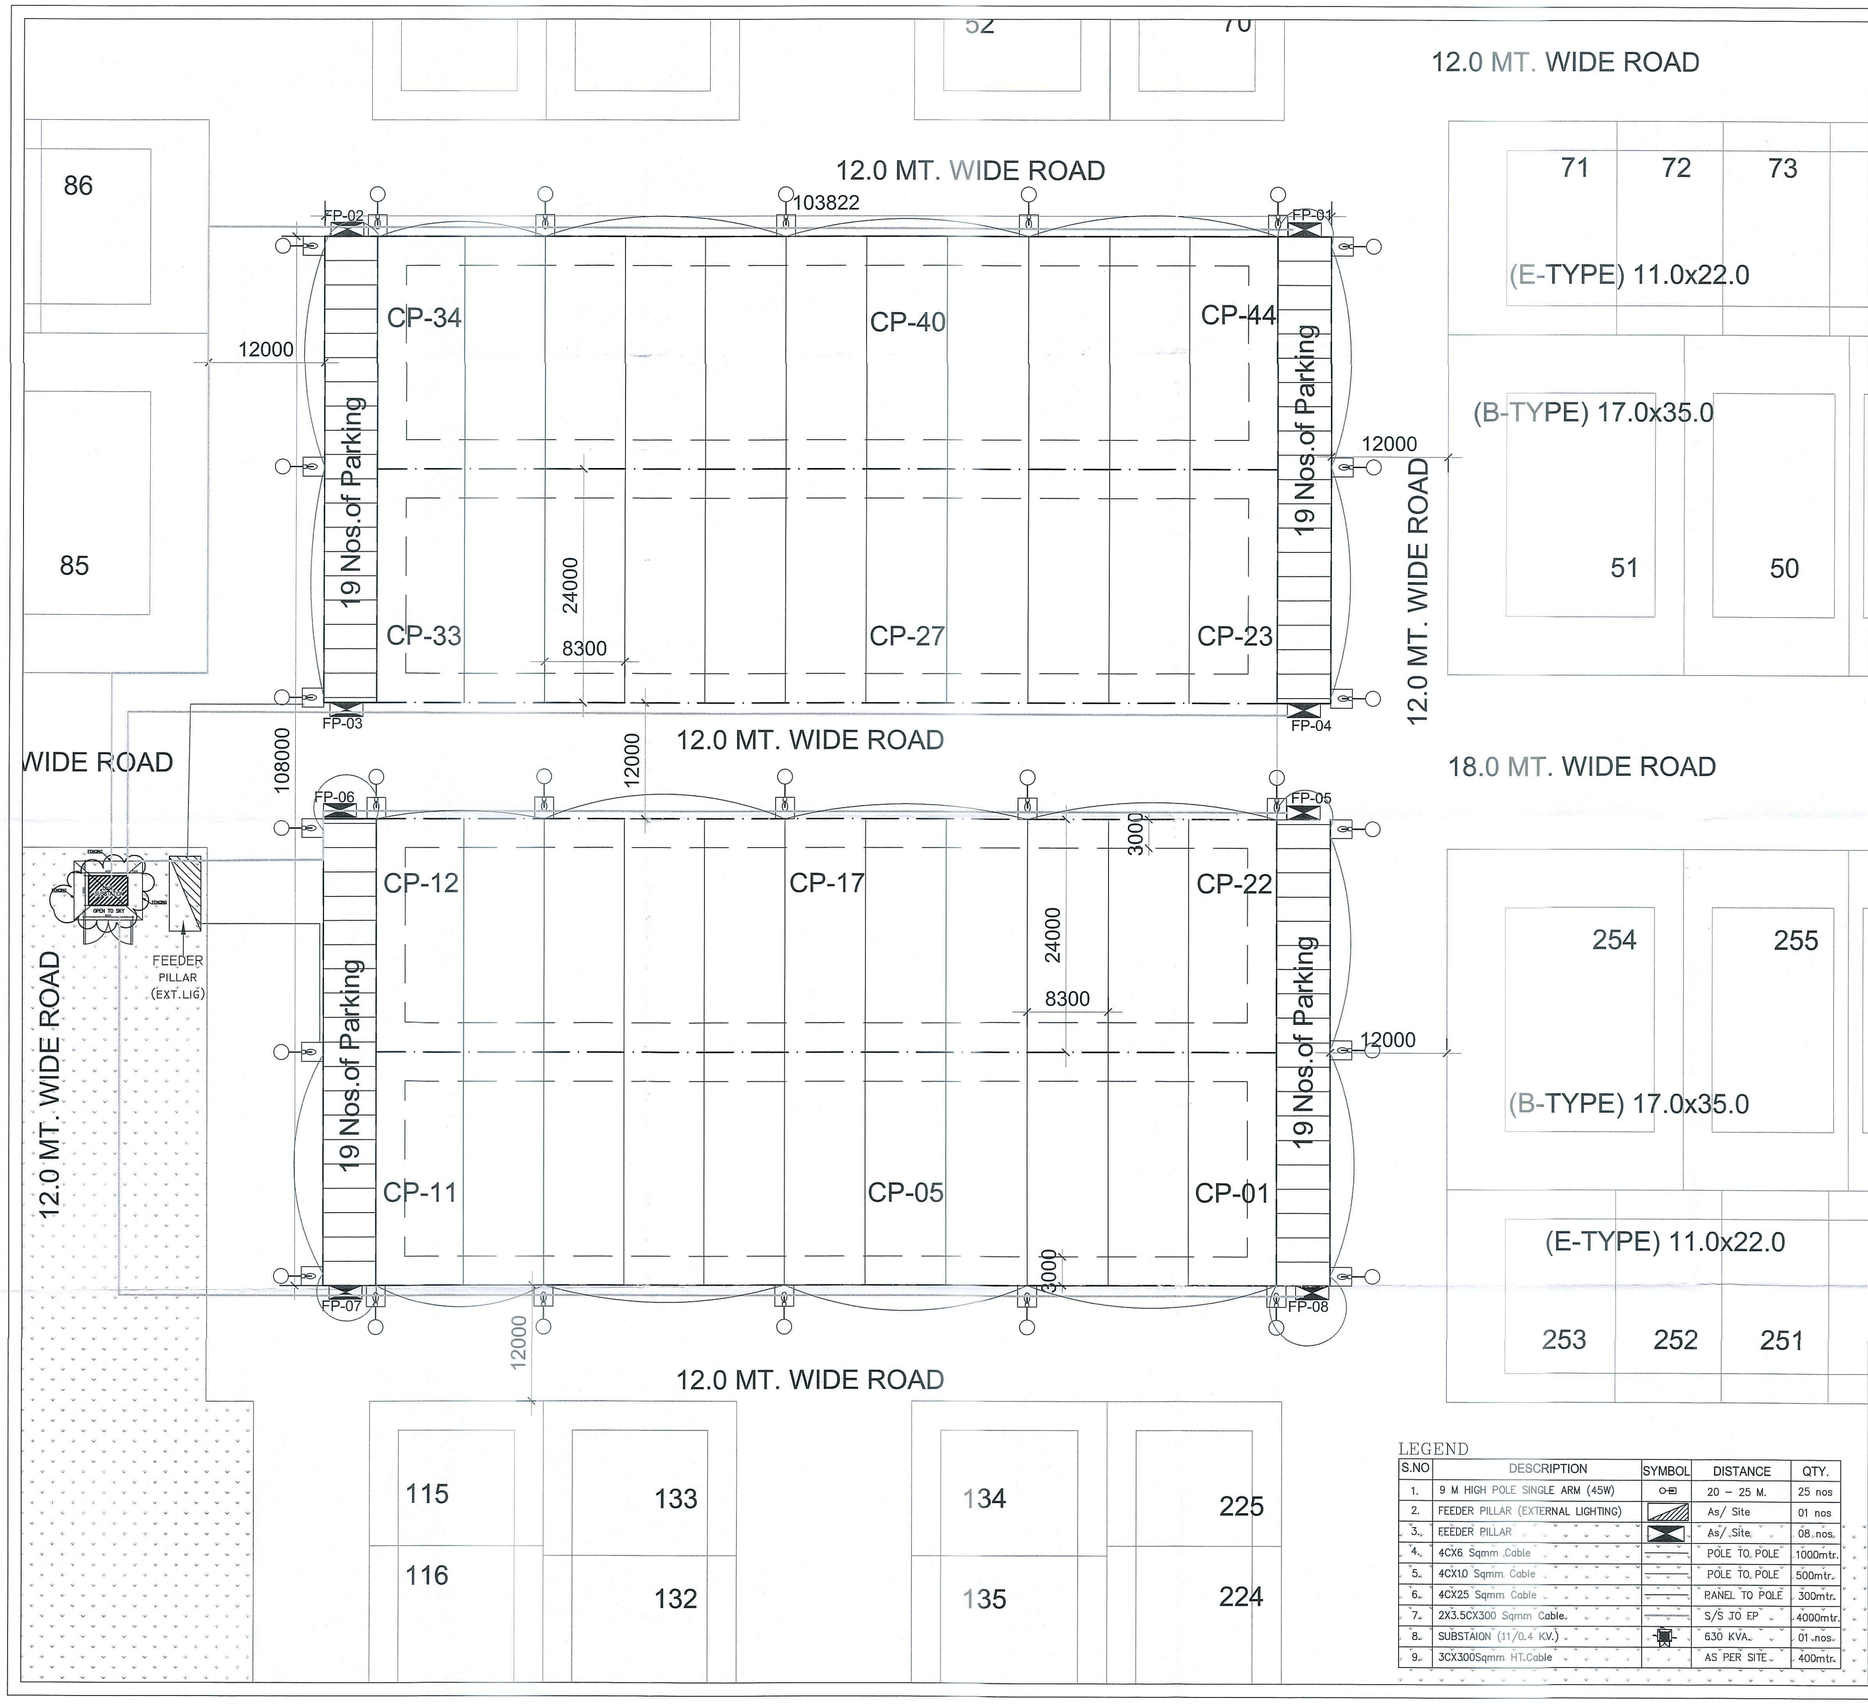

LEGEND

S.NO	DESCRIPTION	SYMBOL	DISTANCE	QTY.
1.	9 M HIGH POLE SINGLE ARM (45W)		20 – 25 M.	25 nos
2.	FEEDER PILLAR (EXTERNAL LIGHTING)		As/ Site	01 nos
3.	EEEDER PILLAR		As/ Site	08 nos
4.	4CX6 Sqmm Cable		POLE TO POLE	1000mtr.
5.	4CX10 Sqmm Cable		POLE TO POLE	500mtr.
6.	4CX25 Sqmm Cable		PANEL TO POLE	300mtr.
7.	2X3.5CX300 Sqmm Cable.		S/S JO EP	4000mtr.
8.	SUBSTAION (11/0.4 KV.)		630 KVA	01 nos
9.	3CX300Sqmm HT.Cable		AS PER SITE	400mtr.

This drawing is a "COPYRIGHT" contents of this drawing or part thereof may not be used or reproduced without the permission of the Architect

NORTH

PROJECT

PROPOSED LAYOUT PLAN FOR COMMERCIAL-1,SECTOR-C AT SUSHANT GOLF CITY, HI-TECH TOWNSHIP, SULTANPUR ROAD,LUCKNOW

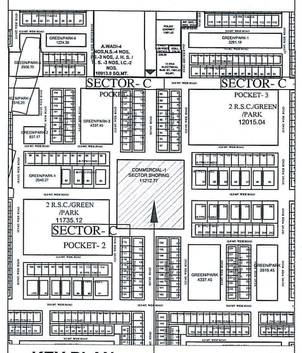

KEY PLAN. (NTS)

DRAWING TITLE: LAYOUT PLAN OF ELECTRICAL

Revision: R1: 30.04.2019

DEALT BY

CHECKED BY

SCALE: 1:100

DATE: January-2019

यह मानचित्र लखनऊ महायोजना 2031 तथा भवन उपविधि 2008 तथा सम्यक शासनादेशों के अनुरूप तैयार किया गया है।

ARCHITECT: TEAM ARCHITECTURE

CLIENT/ OWNERS: ANSAL PROPERTIES & INFRASTRUCTURE LTD. 115, ANSAL BHWAN, 16, K.G. MARG, NEW DELHI - 110001.

AVP'S (Serv.) SIGNATURE

OWNER'S SIGNATURE

DRG.NO.: HI-TECH/SGC,LKO/COM/SEC-C/SUB- 01