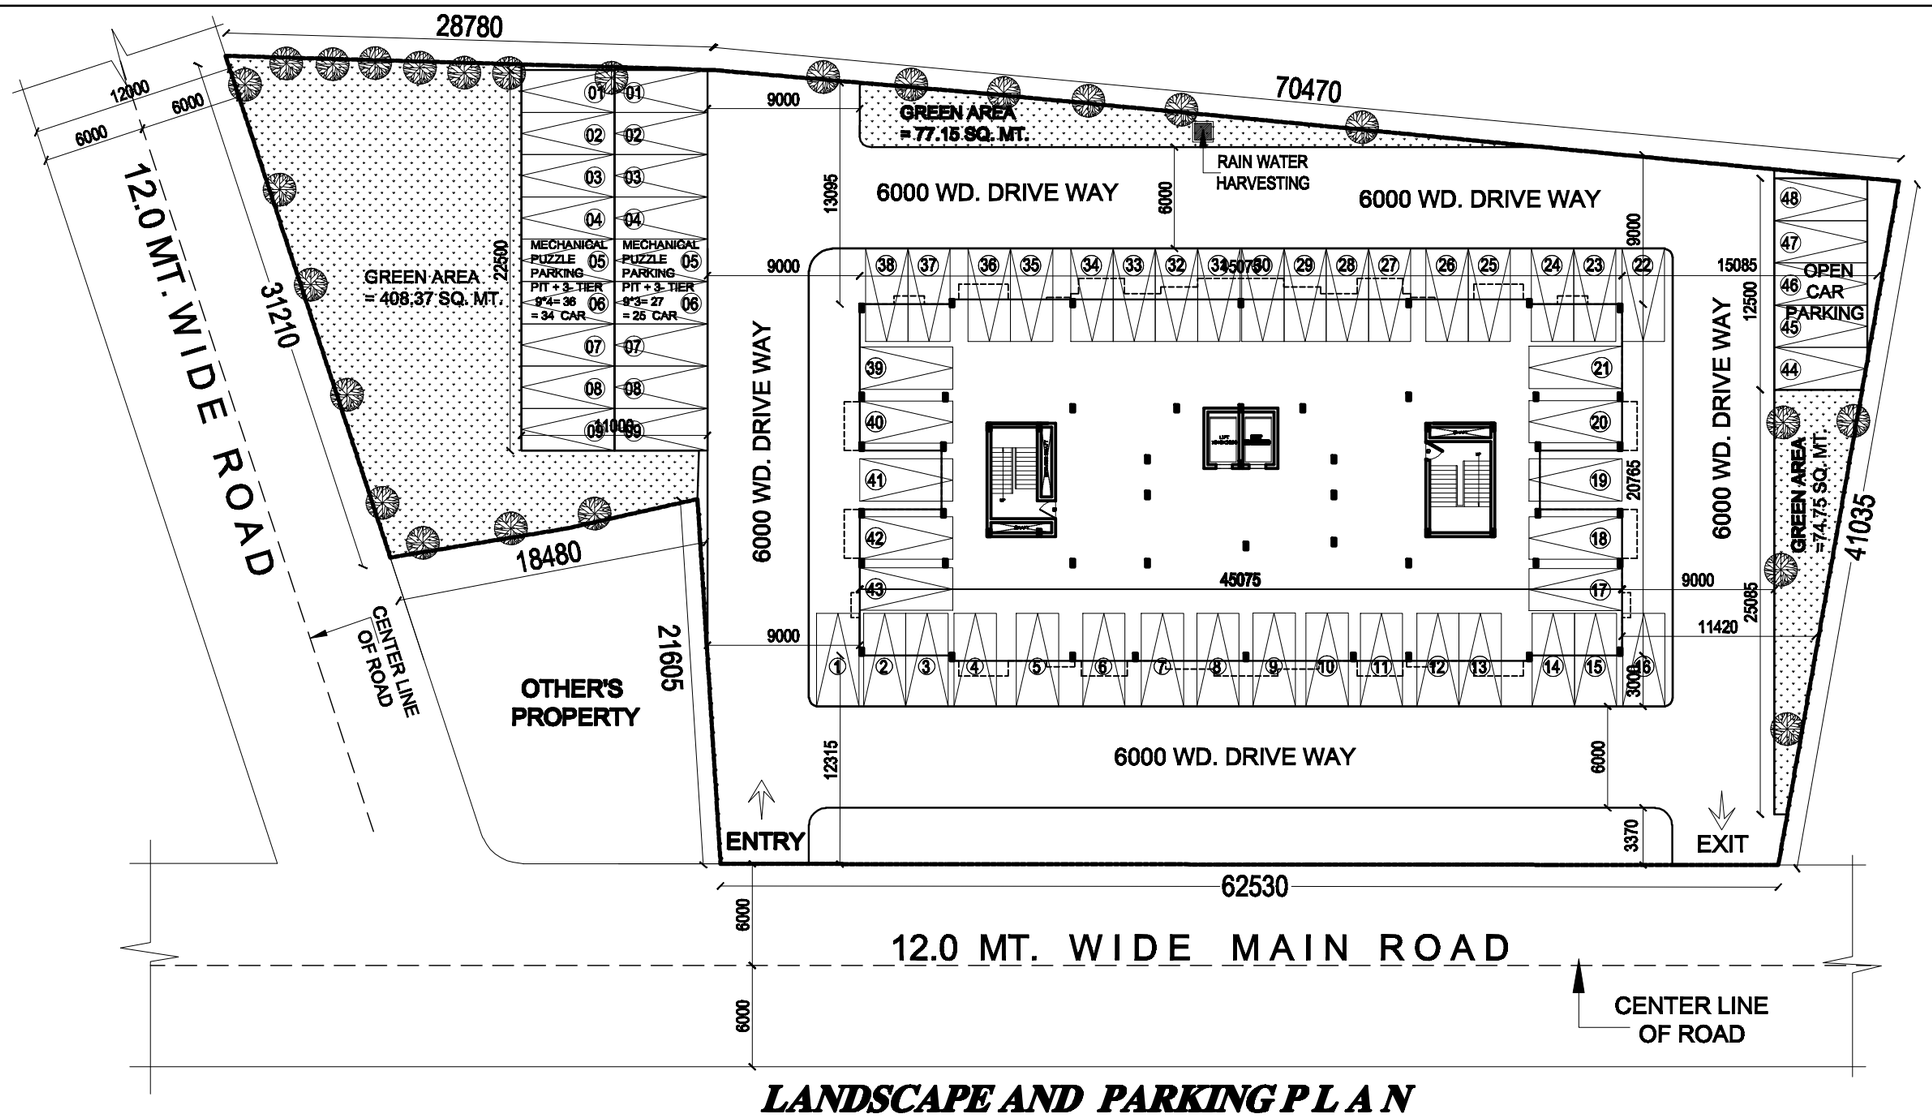

LANDSCAPE AND PARKING PLAN

(SCALE 1:100)

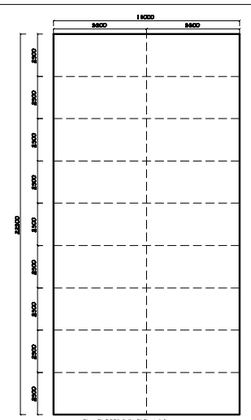

PARKING PLAN SCALE-1:100

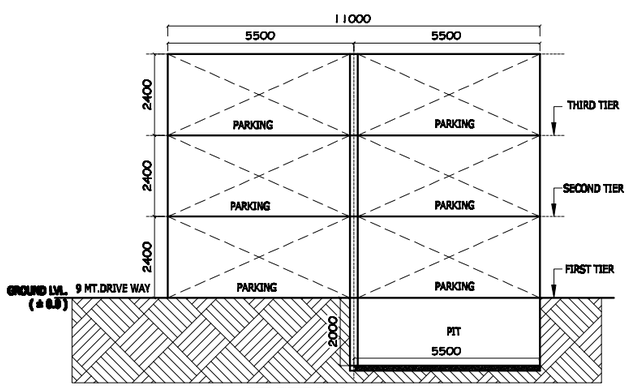

SECTION (SCALE -1:50)

PROJECT :

PROPOSED GROUP HOUSING AT SAZRA NO. 460 (PART) BAGHAMAU, LUCKNOW.

SUBMISSION DRAWING

NOTE :
1. ALL DIMENSIONS ARE IN MM.
2. THE SUBMISSION DRAWING IS IN ACCORDANCE WITH LUCKNOW MASTER PLAN 2021

DRAWING TITLE:-

LANDSCAPE & PARKING PLAN

SCALE : 1 : 100

DATE : 18.12.2015

DRG. NO. : 03/05

NORTH :

REMARK :

OWNER'S SIGNATURE :

ARCHITECT'S SEAL & SIGNATURE :

PANKAJ AND ASSOCIATE
AR. PANKAJ SINGH
Reg. No. CA/[illegible]
CFP. 4/151,NYAS KHANE,SMITI NAGAR, LUCKNOW. [illegible]