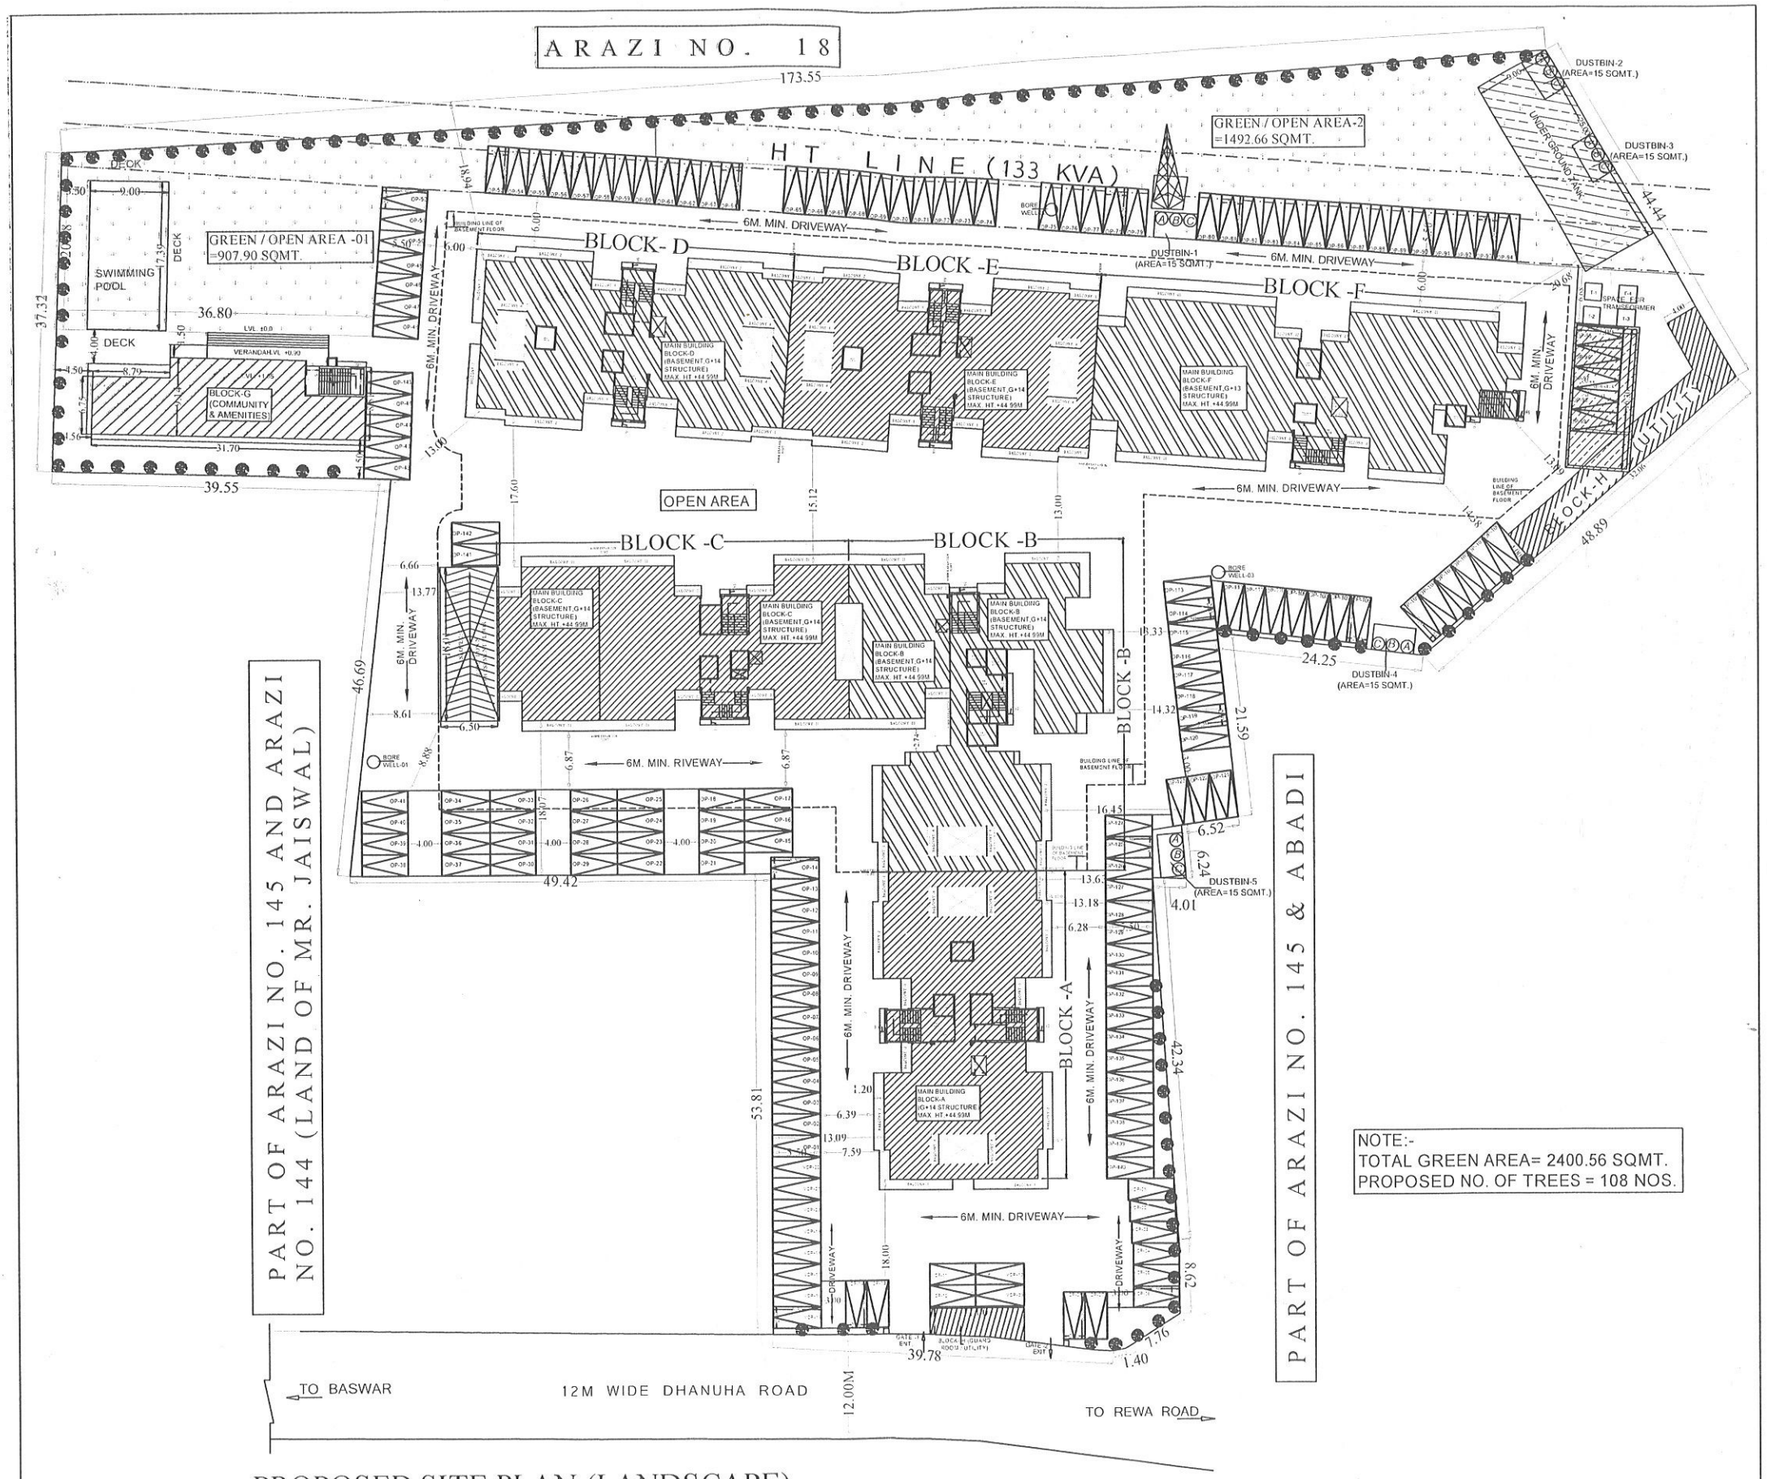

NOTE:-
TOTAL GREEN AREA= 2400.56 SQMT.
PROPOSED NO. OF TREES = 108 NOS.

PROPOSED SITE PLAN (LANDSCAPE)

PROJECT:-	PROPOSED SITE PLAN (LANDSCAPE)	OWNERS:-	DEVELOPER	ARCHITECT
PROPOSED AFFORDABLE GROUP HOUSING AT ARAZI NO.18 (MINJUMALA) AND PART OF ARAZI NO. 145 AT VILLAGE DHANUHA, PERGANA- ARAIL, TEHSIL- KARCHHANA, DISTRICT- PRAYAGRAJ (UP).	N	1. MR. HIMANSHU KESARWANI 2. MR. YASHARTH KESARWANI 3. MR. SHIV BALAK KESARWANI 4. MR. BAL KRISHNA KESARWANI 5. MR ATUL KUMAR AGARWAL 6. MR. AKSHAY AGARWAL 7. MR. RAJEEV KUMAR 8. SMT. SMITA KESARWANI 9. SMT. SARITA AGARWA 10. MR. SANJEEV KUMAR 11. SMT. RUCHI KESARWANI	1. HK INFRAZONE (PVT.) LIMITED OFF: 17 INDUSTRIAL COLONY, KAINI PRAYAGRAJ. For HK INFRAZONE (P.) LTD. Hemant Kumar Singh Director	AKHILESHWAR SINGH ARCHITECT B.Arch., M.I.C.O.A.