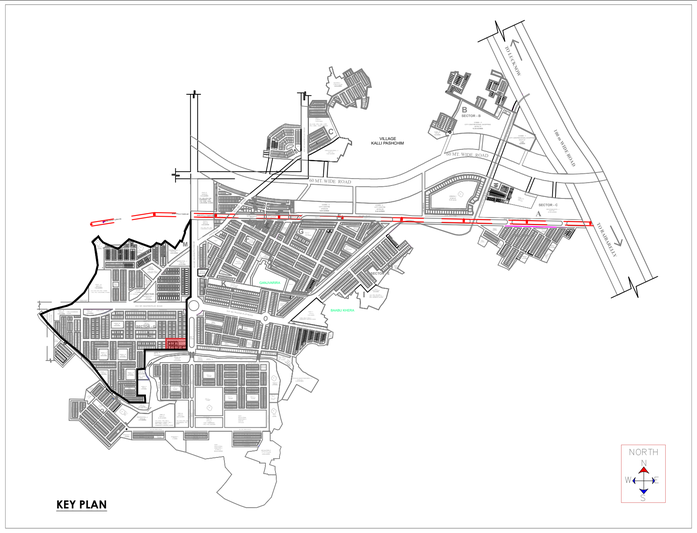

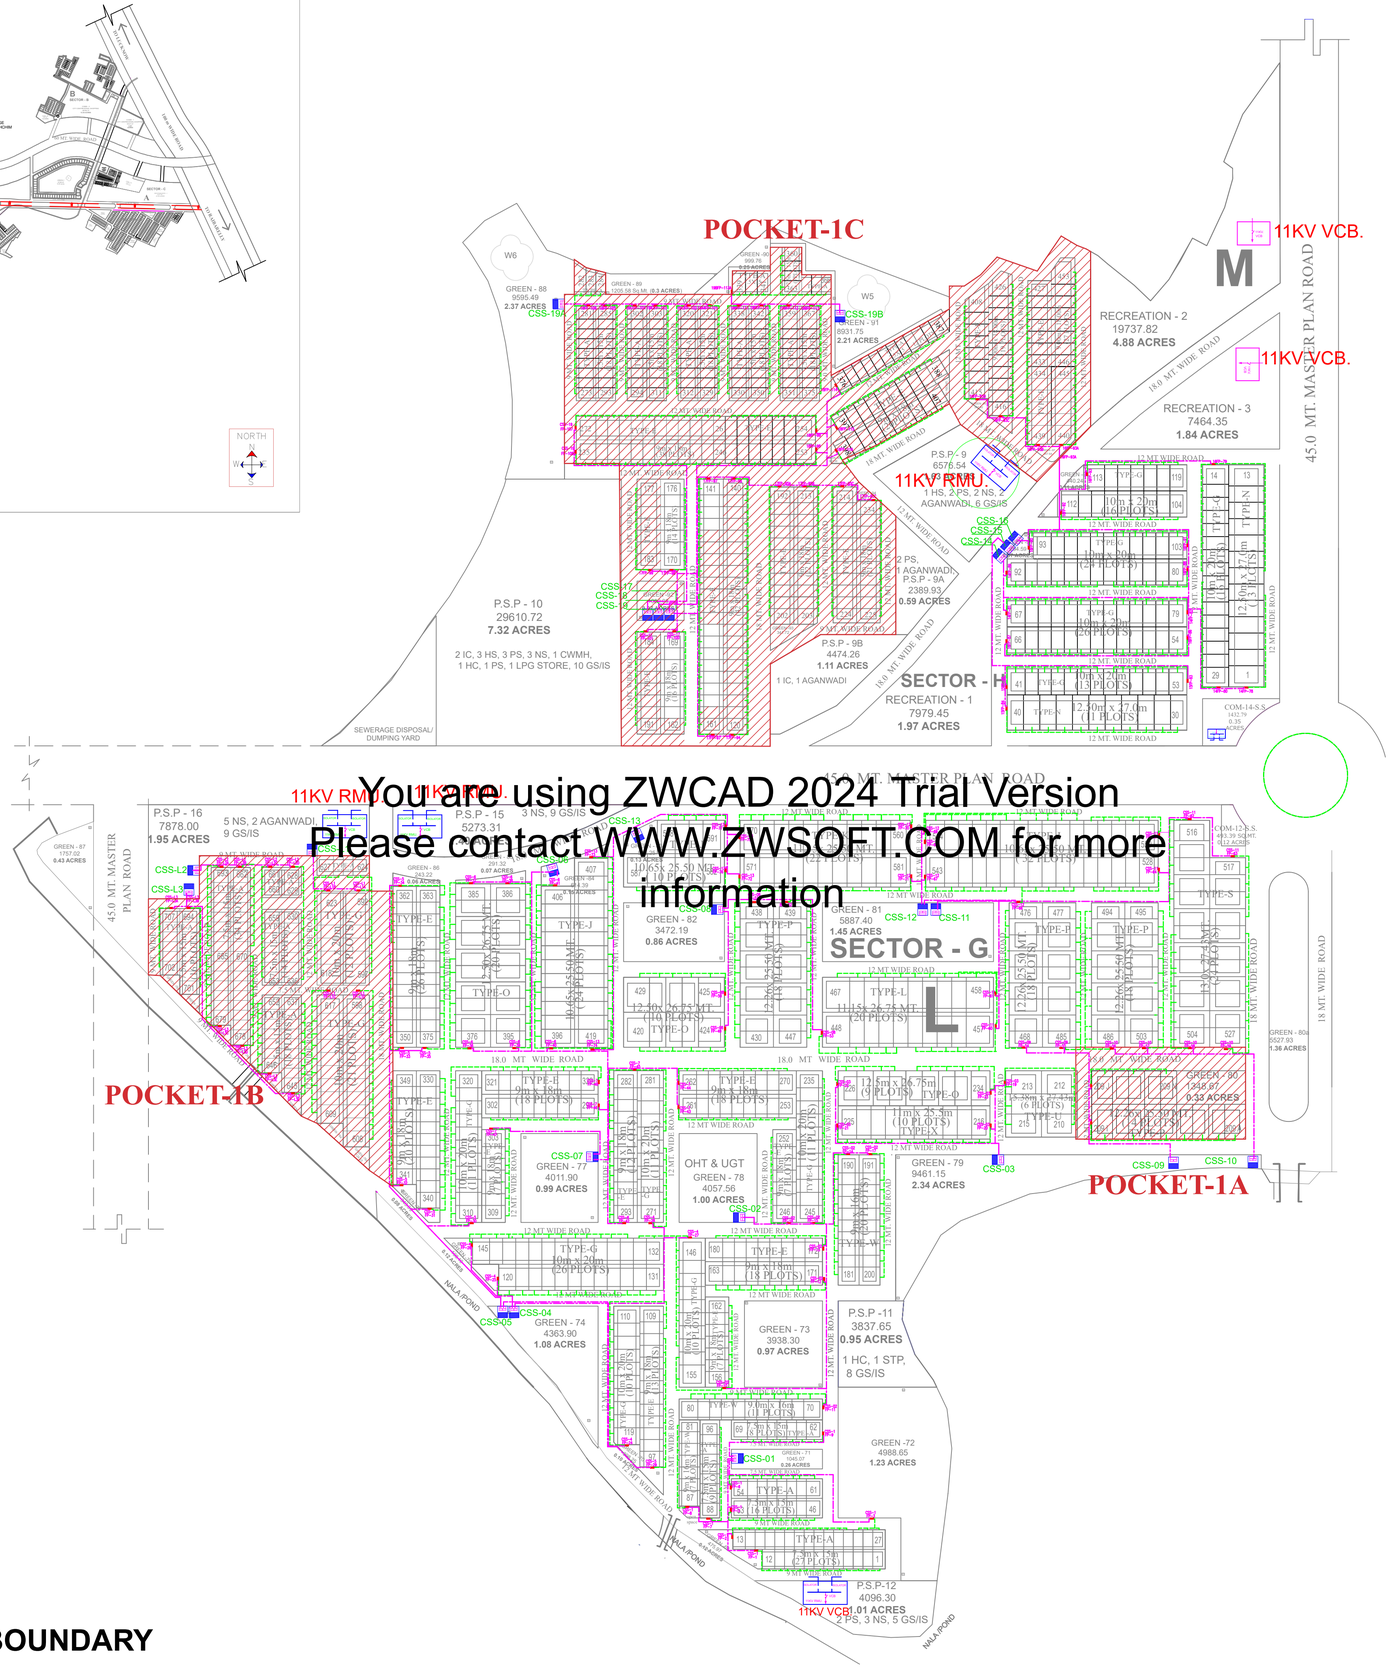

You are using ZWCAD 2024 Trial Version
Please contact WWW.ZWSOFT.COM for more information

PHASE - 1A,B&C BOUNDARY

LEGEND FOR ELECTRICAL	
SERVICE CABLE FROM FEEDER PILLAR TO HOUSES	
LT CABLES FROM MAIN LT PANEL TO FEEDER PILLAR.	
COMPACT SUB-STATION.	
FEEDER PILLAR FOR MAINS SUPPLY.	
STREET LIGHT PANEL	
11KV RMU. COMPRISING OF 01 NO. INCOMER ISOLATOR AND 01 NO. OUTGOING ISOLATOR TO OTHER SUBSTATION AND ONE NO. OUTGOING VCB.	
33KV RMU. COMPRISING OF 01 NO. INCOMER ISOLATOR AND 01 NO. OUTGOING ISOLATOR TO OTHER SUBSTATION AND ONE NO. OUTGOING VCB.	
11KV VCB.	

REV. NO.	DATE	DESCRIPTION	PROVIDE BY

REVISIONS:

APPROVED BY

DEPARTMENT	SEAL
ARCHITECTURE	
STRUCTURE	
ELECTRICAL	
SERVICES	
LANDSCAPE	

PROJECT:

OMAXE HI-TECH CITY
LUCKNOW
(Pocket-1)

CLIENT:

OMAXE
TURNING DREAMS INTO REALITY

STAMP

DISCIPLINE: ELECTRICAL DRAWING

DRG. NO.: OM/LUK/HI-TEC CITY/EL/LT/P-002

DRG. TITLE: EXTERNAL LT DISTRIBUTION LAYOUT FOR POCKET-1A, 1B & 1C

SCALE:	DATE (RO):	REVISION	REV. DATE :	
NTS	17.02.2024	R0	17.02.2024	R0
DRAWN BY:	CHECKED BY:	STATUS:		

THIS DRAWING IS THE SOLE PROPERTY OF OMAXE LTD. USE OF THIS DRAWING FOR ANY PURPOSE OTHER THAN THAT MENTIONED TO BE DONE ONLY AFTER THEIR PRIOR APPROVAL.